


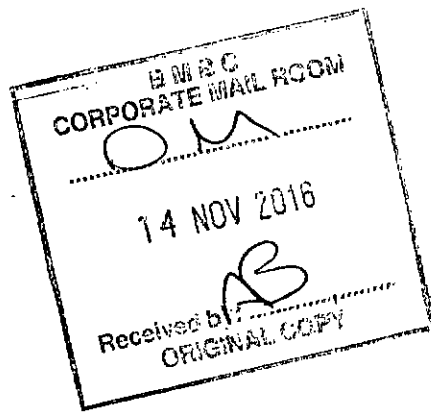

AUSON SHELLEY
271 YEL LANE
SHEFFIELD
S5 9AT

10 November 2016

REF 2016/1371

Please see enclosed location plans and
Floor Plans.

The plans for the proposed signs with sizes
(ref 2016/1331) to follow

Thanks.


A. SHELLEY

07532086900.

shelleyalison@gmail.com.


Deliveries and collection
via Watson St, using
rear entrance

Beer to be stored
in cellar and piped
up to bar.

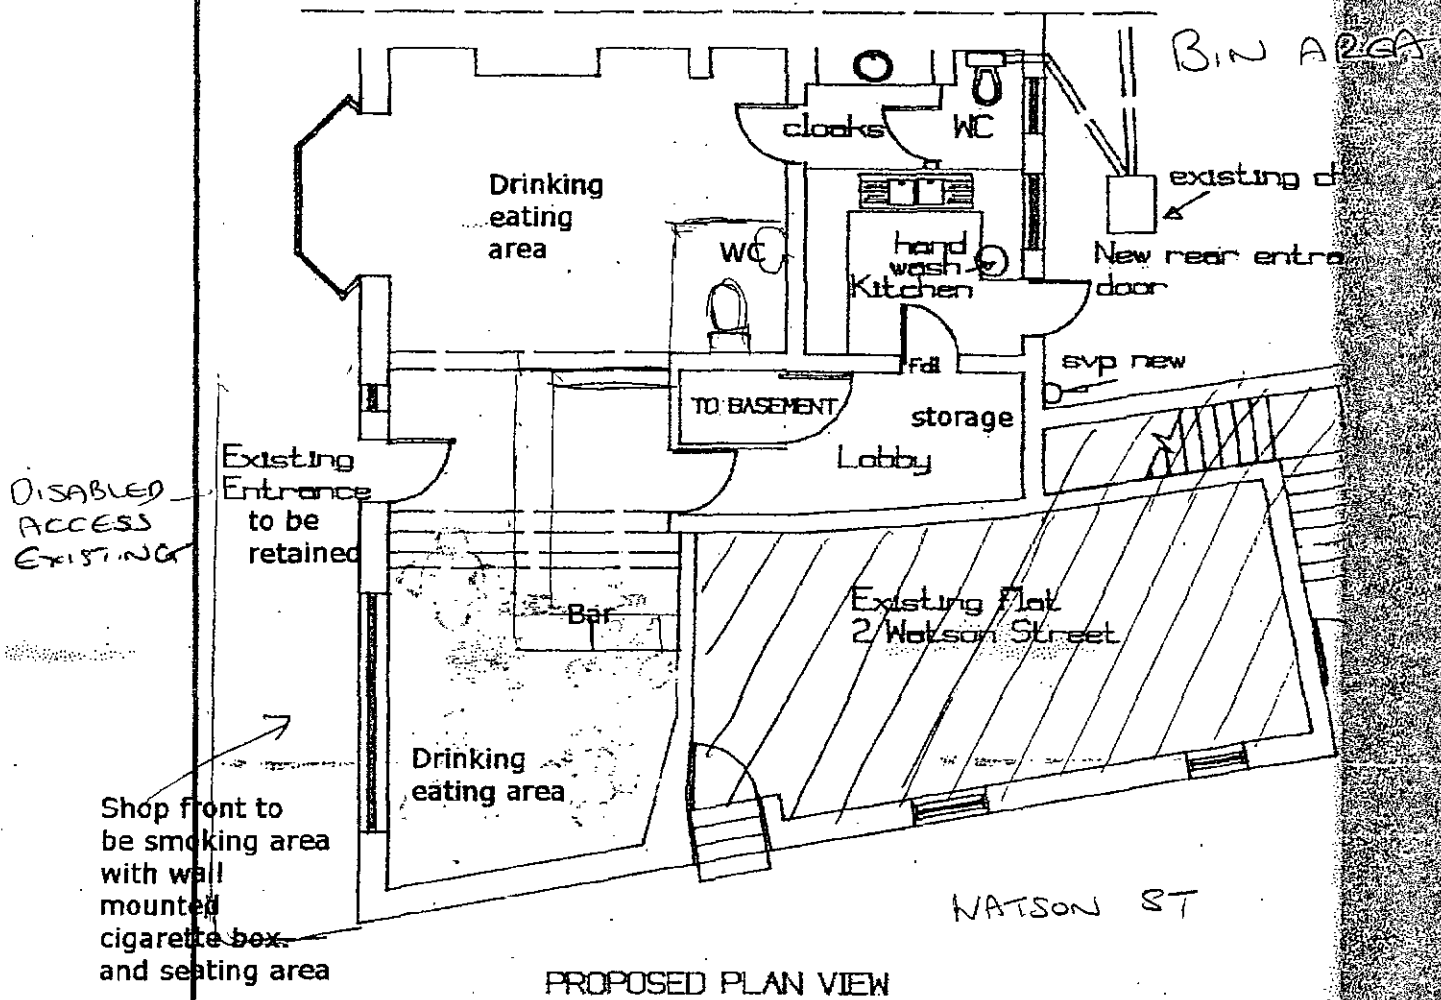

Proposed change of use A3 to A4 (micro pub)
at Herbal Delights, 9 Hoyland Road, Hoyland Common
Barnsley, S74 0LT

Herbal Delights, Herbal And Floral Delights, 9 Hoyland Road, Barnsley, S74 0LT

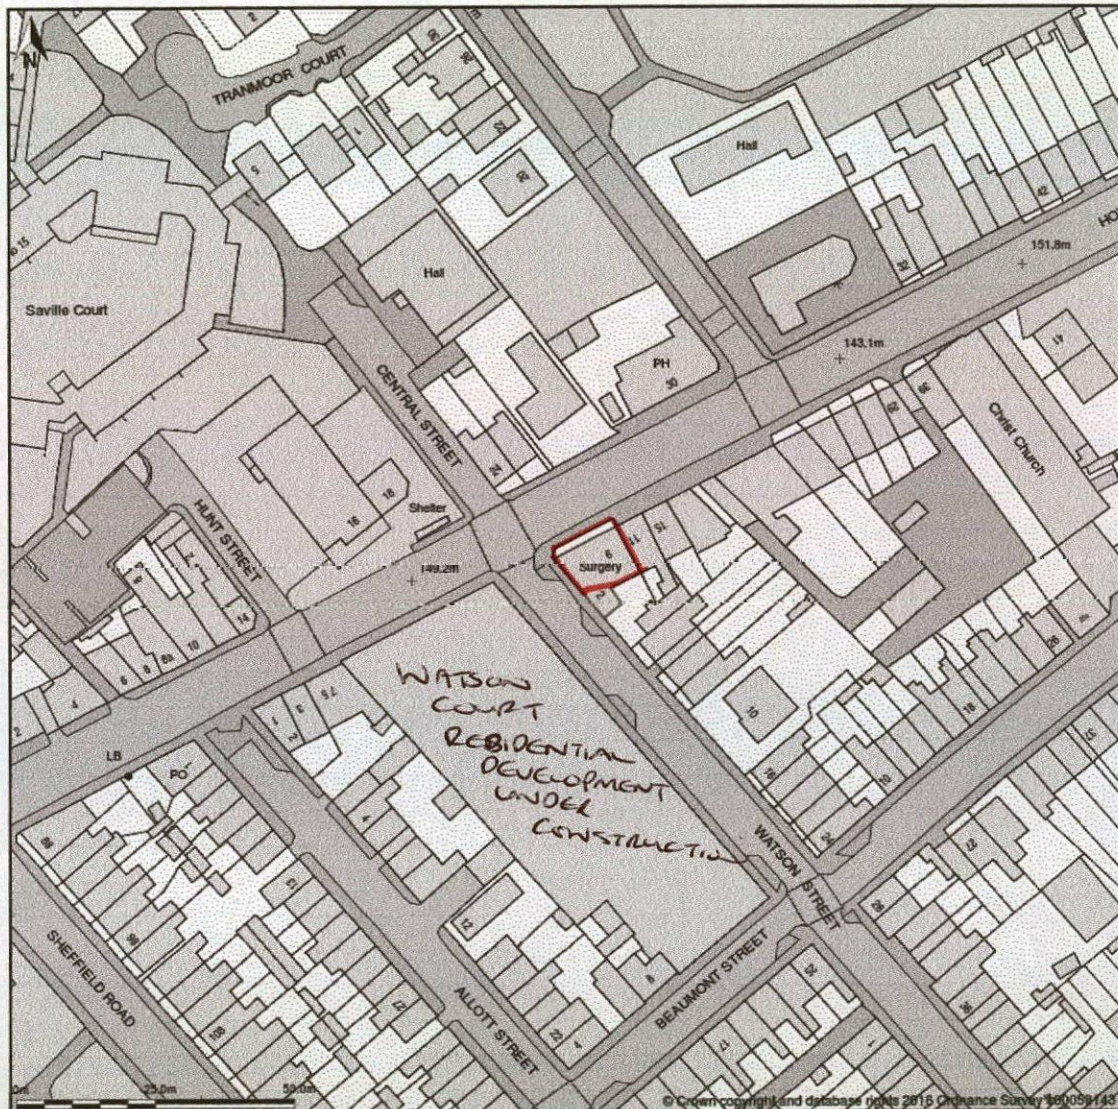

Site Plan shows area bounded by: 435571.97, 400094.03 435771.97, 400294.03 (at a scale of 1:1250) The representation of a road, track or path is no evidence of a right of way. The representation of features as lines is no evidence of a property boundary.

Produced on 8th Nov 2016 from the Ordnance Survey National Geographic Database and incorporating surveyed revision available at this date. Reproduction in whole or part is prohibited without the prior permission of Ordnance Survey. © Crown copyright 2016. Supplied by www.buyaplan.co.uk a licensed Ordnance Survey partner (100053143). Unique plan reference: #00170771-568984

Ordnance Survey and the OS Symbol are registered trademarks of Ordnance Survey, the national mapping agency of Great Britain. Buy A Plan logo, pdf design and the www.buyaplan.co.uk website are Copyright © Pass Inc Ltd 2016