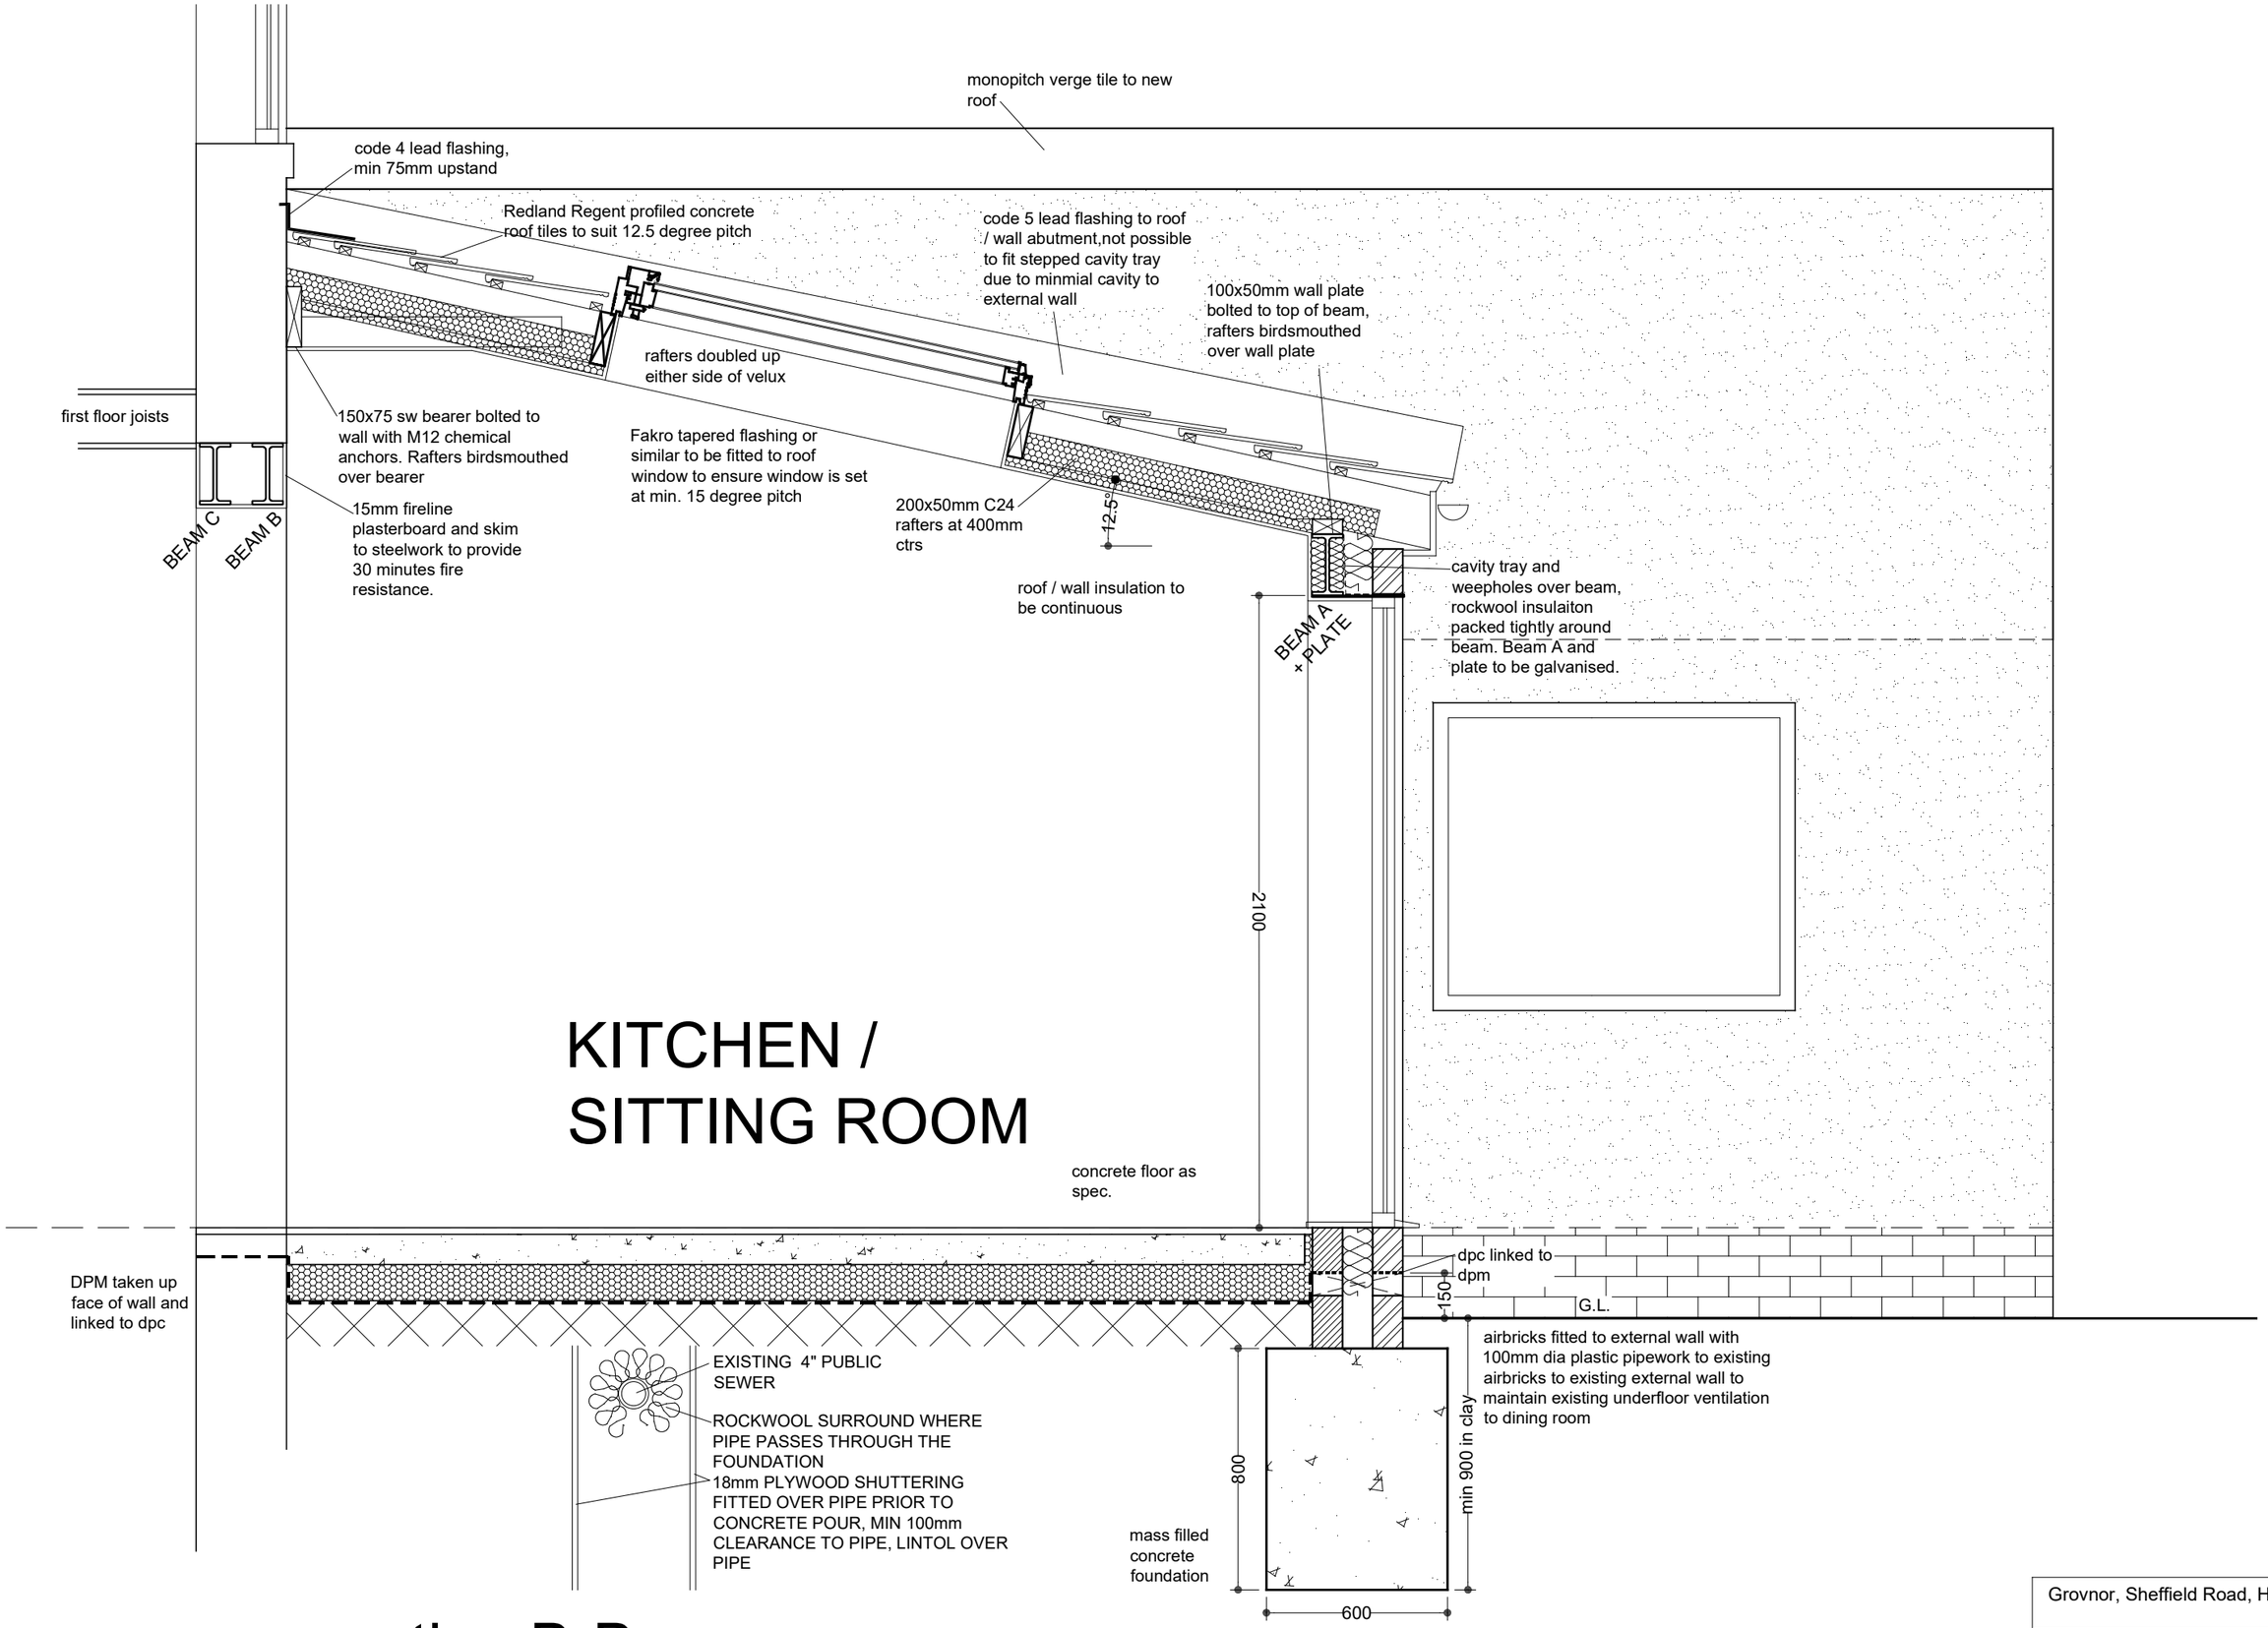

section B-B

Grovnor, Sheffield Road, Hoyland
EXTENSION TO DWELLING PROPOSED SECTION B-B
Date: Feb 2018 Scale: 1:20@A3