EXISTING REAR ELEVATION
SCALE 1:100

EXISTING SIDE ELEVATION
SCALE 1:100

EXISTING FRONT ELEVATION
SCALE 1:100

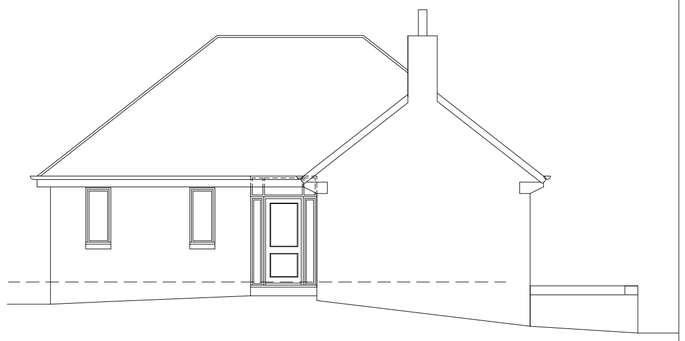

EXISTING SIDE ELEVATION
SCALE 1:100

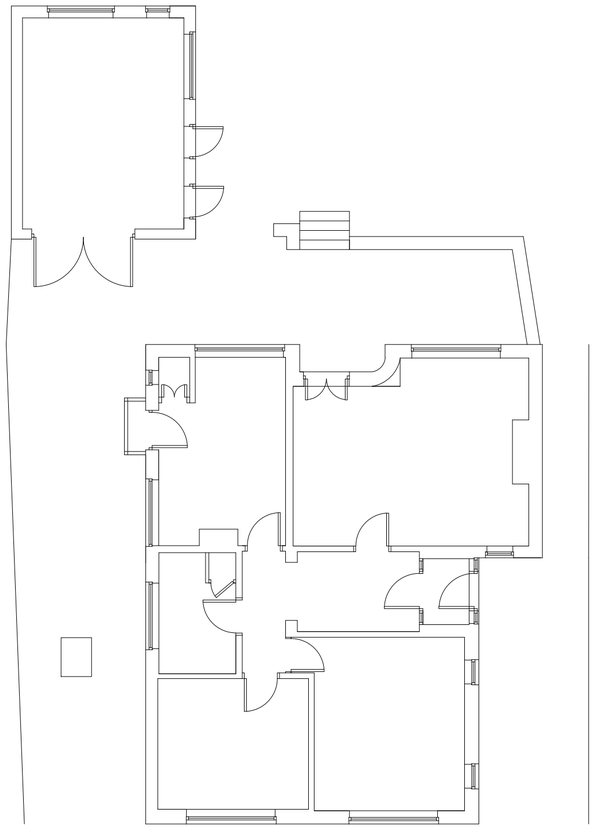

EXISTING PLAN
SCALE 1:100

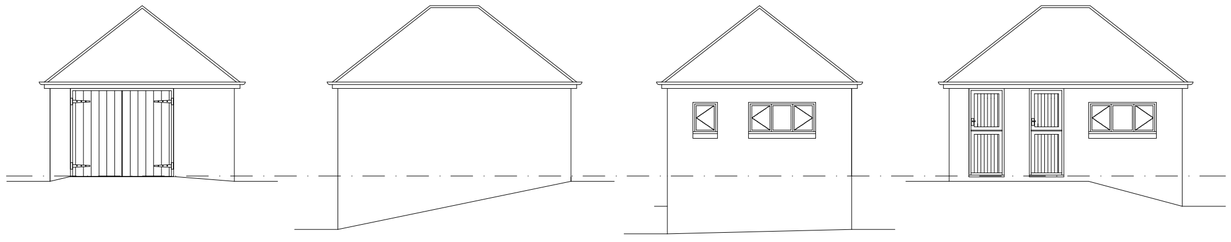

White Agus PARTNERSHIP

8 MORSTON BUSINESS PARK,
WHALEY ROAD, BARUGH GREEN,
BARNSLEY.
S75 1HQ

Phone: 01226 208482
Fax: 01226 283030

Email: info@whiteaguspartnership.co.uk
Web: www.whiteaguspartnership.co.uk

ARCHITECTURAL SERVICES AND SURVEYORS

Project.	Client.		
Drawing Title.	Date.	Scale.	
	Ref.	Dwg. No.	Rev.

Date	Suffix	Description	Date	Suffix	Description