Site Plan 1:200

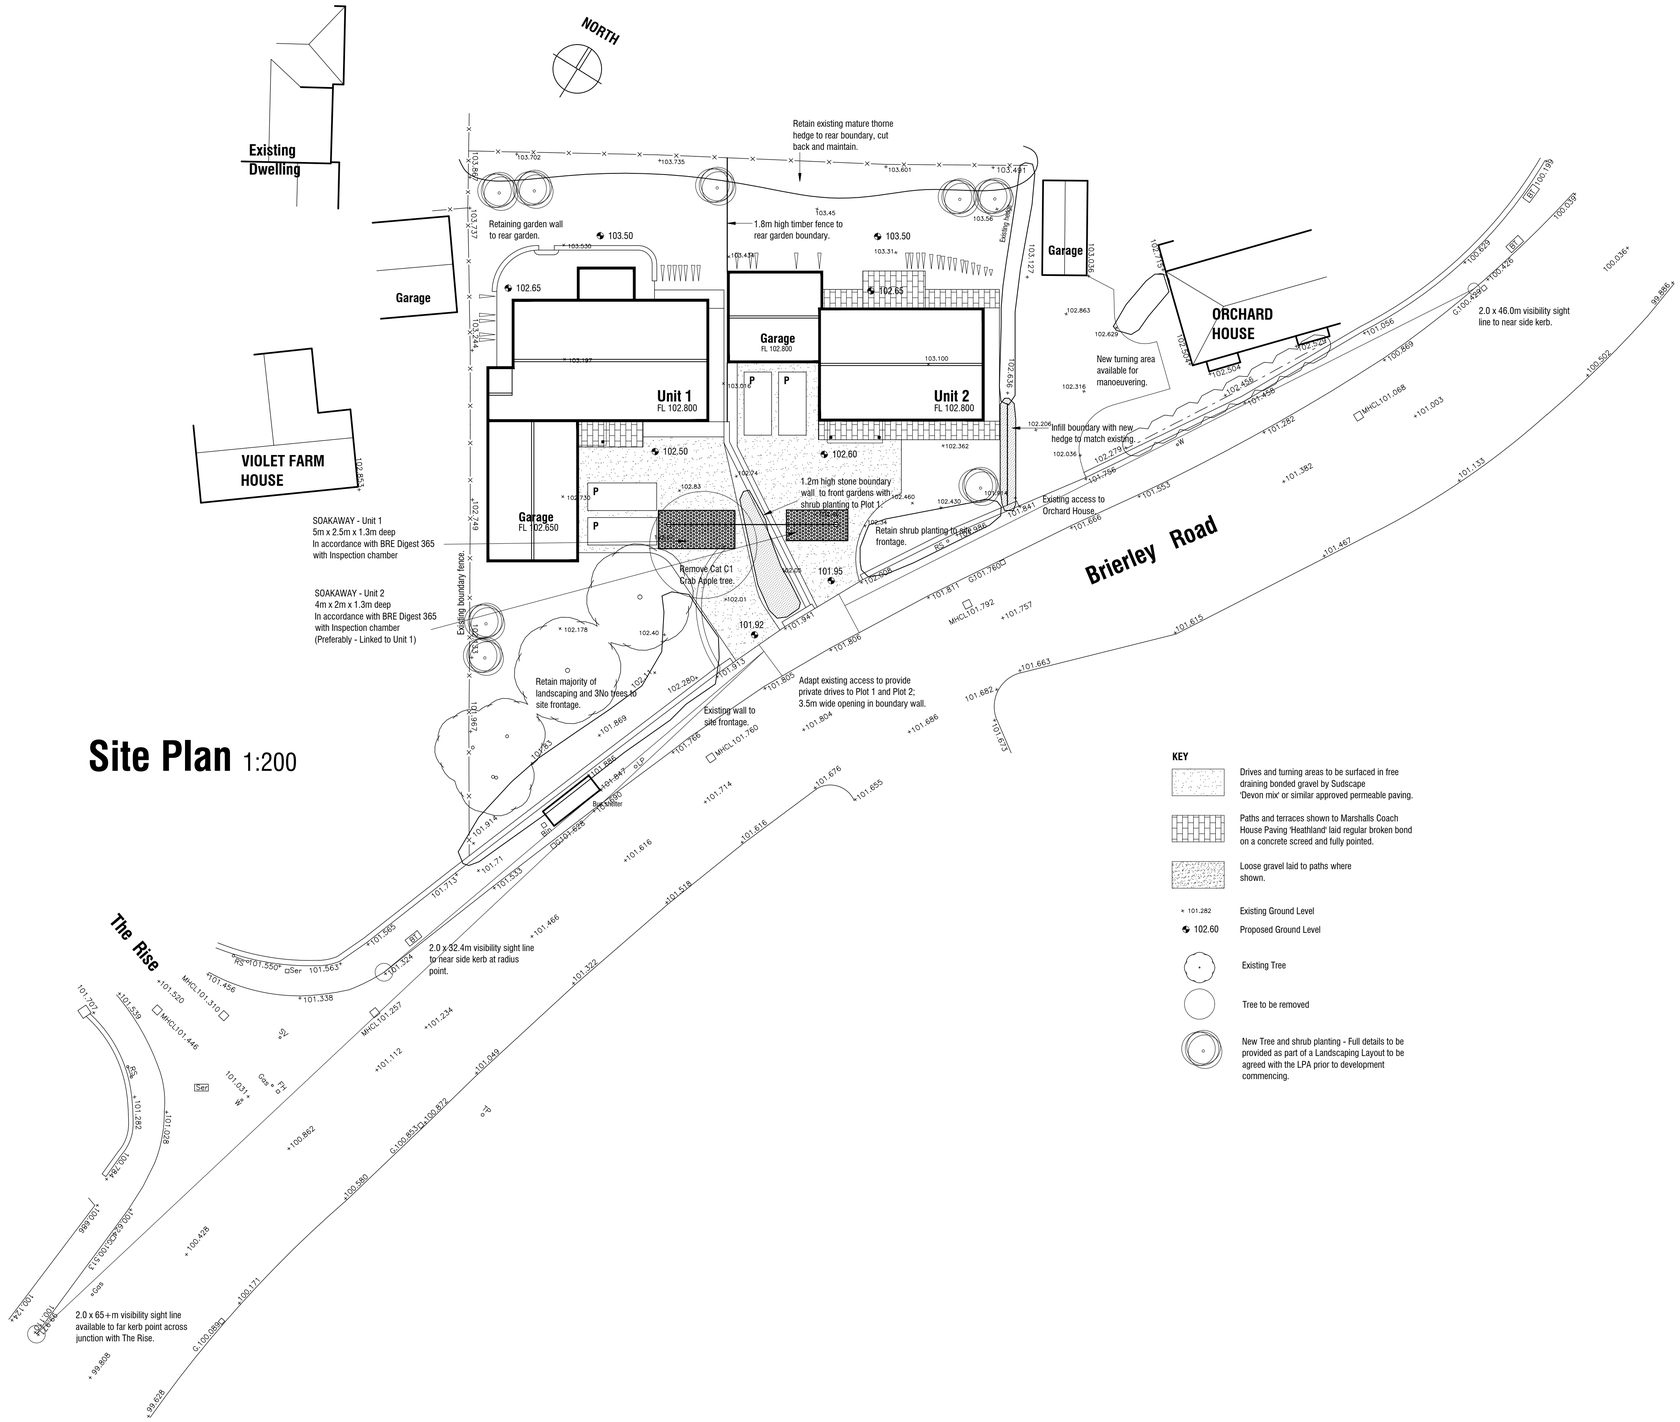

KEY

- Drives and turning areas to be surfaced in free draining bonded gravel by Sudscape 'Devon mix' or similar approved permeable paving.
- Paths and terraces shown to Marshalls Coach House Paving 'Heathland' laid regular broken bond on a concrete screed and fully pointed.
- Loose gravel laid to paths where shown.
- × 101.282 Existing Ground Level
- 102.60 Proposed Ground Level
- Existing Tree
- Tree to be removed
- New Tree and shrub planting - Full details to be provided as part of a Landscaping Layout to be agreed with the LPA prior to development commencing.