


Location Plan - 21 Gledhill Avenue S36 6BD

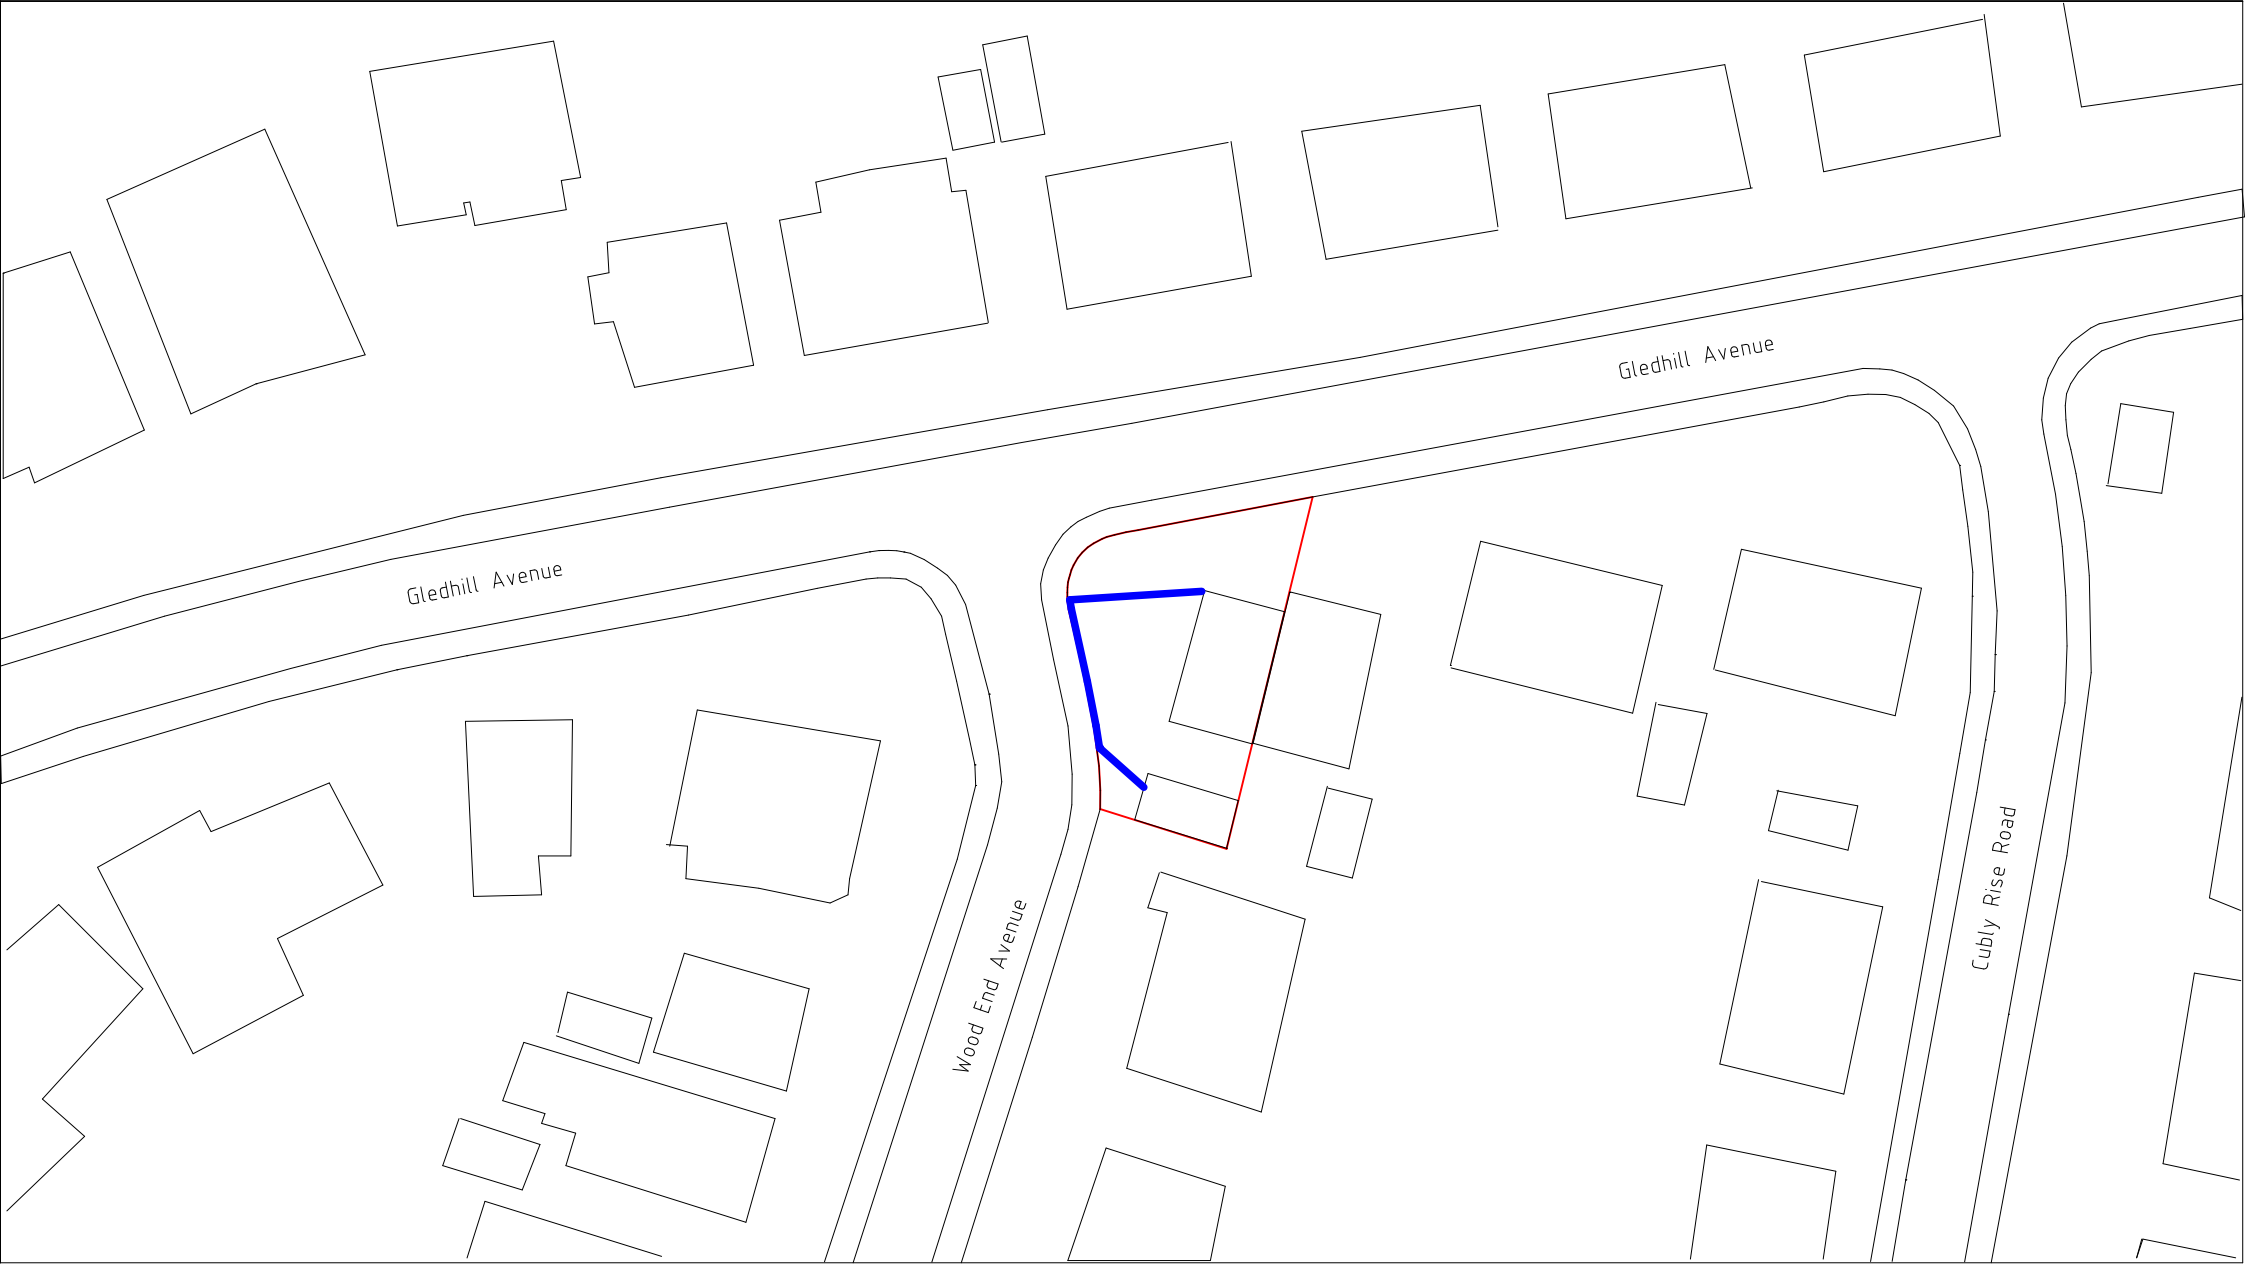

Boundary



Proposed Fence

Scale 1:500



North