Section A-A

Section B-B

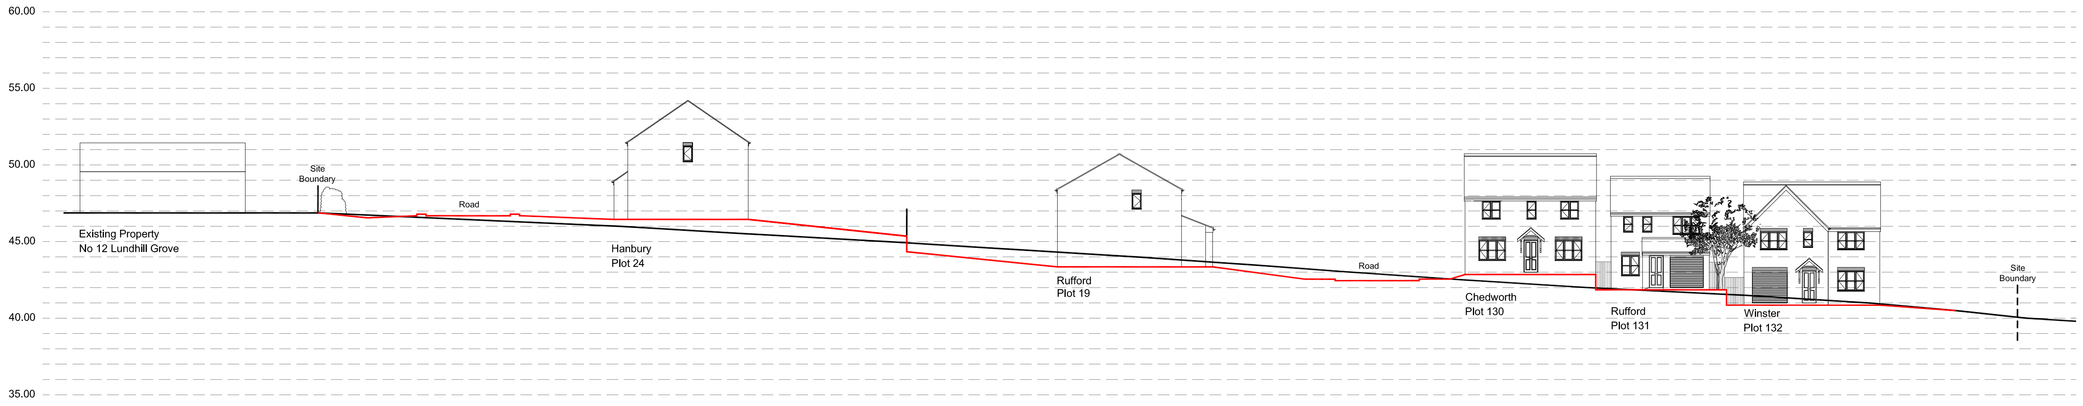

Section C-C

Section D-D

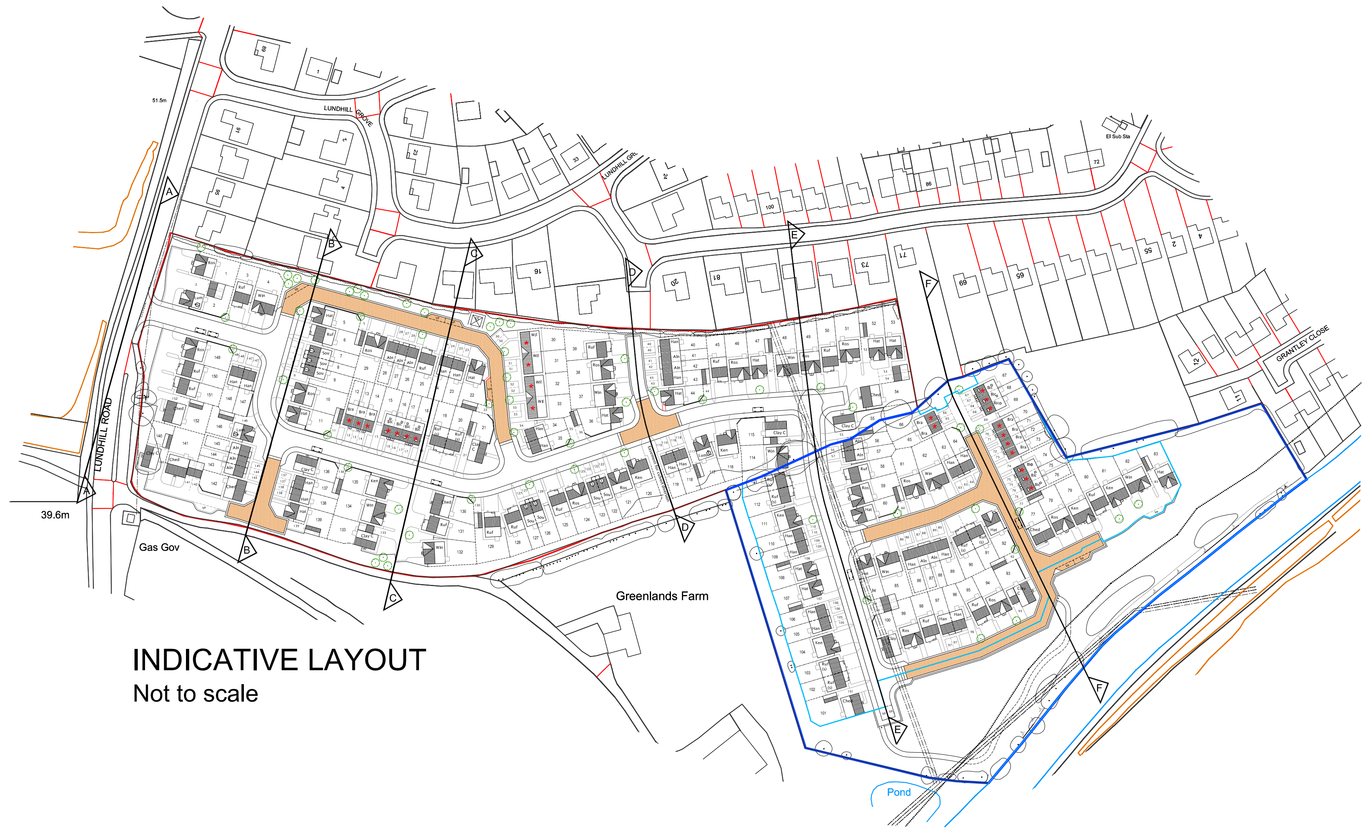

INDICATIVE LAYOUT
Not to scale

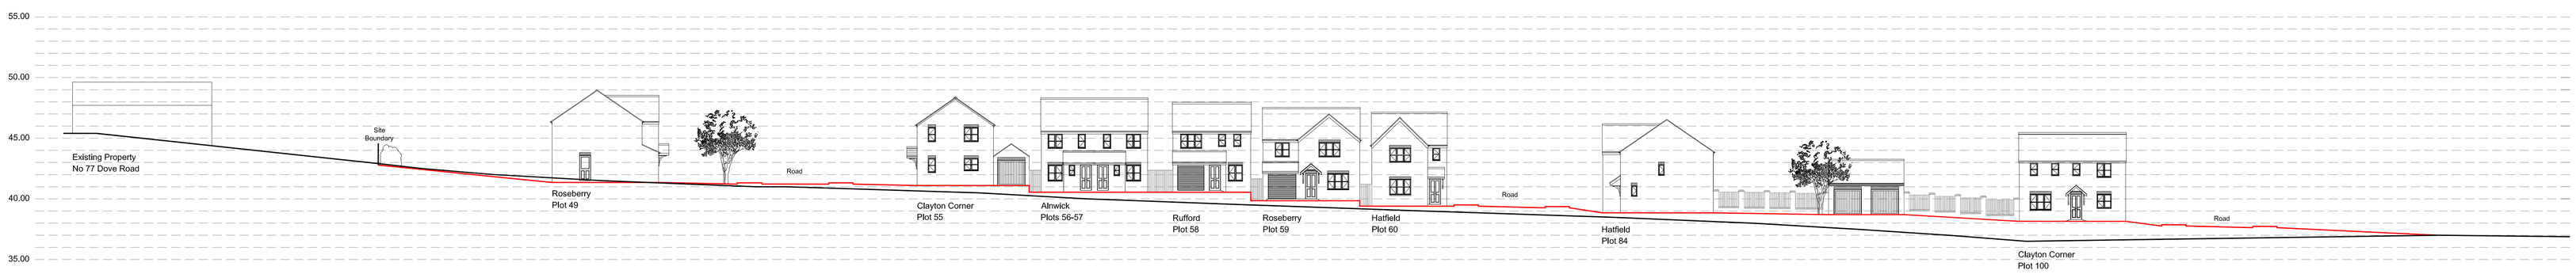

Section E-E

Section F-F

KEY:
Existing Ground Level
Proposed Ground Level

Rev B - 06.11.17 - CJB
Sections updated inline with latest engineering feasibility.

Rev A - 16.10.17 - CJB
Site sections updated inline with planning layout Rev C, addition section added.

PERSIMMON
Together, we make a home

Proposed Residential Development
Lundhill Road, Wombwell

PROPOSED SITE SECTIONS

Scale 1:200@A0	Drawing Number
Drawn By CJB	LRW-2017-03B
Checked By SAC	APRIL 2017