


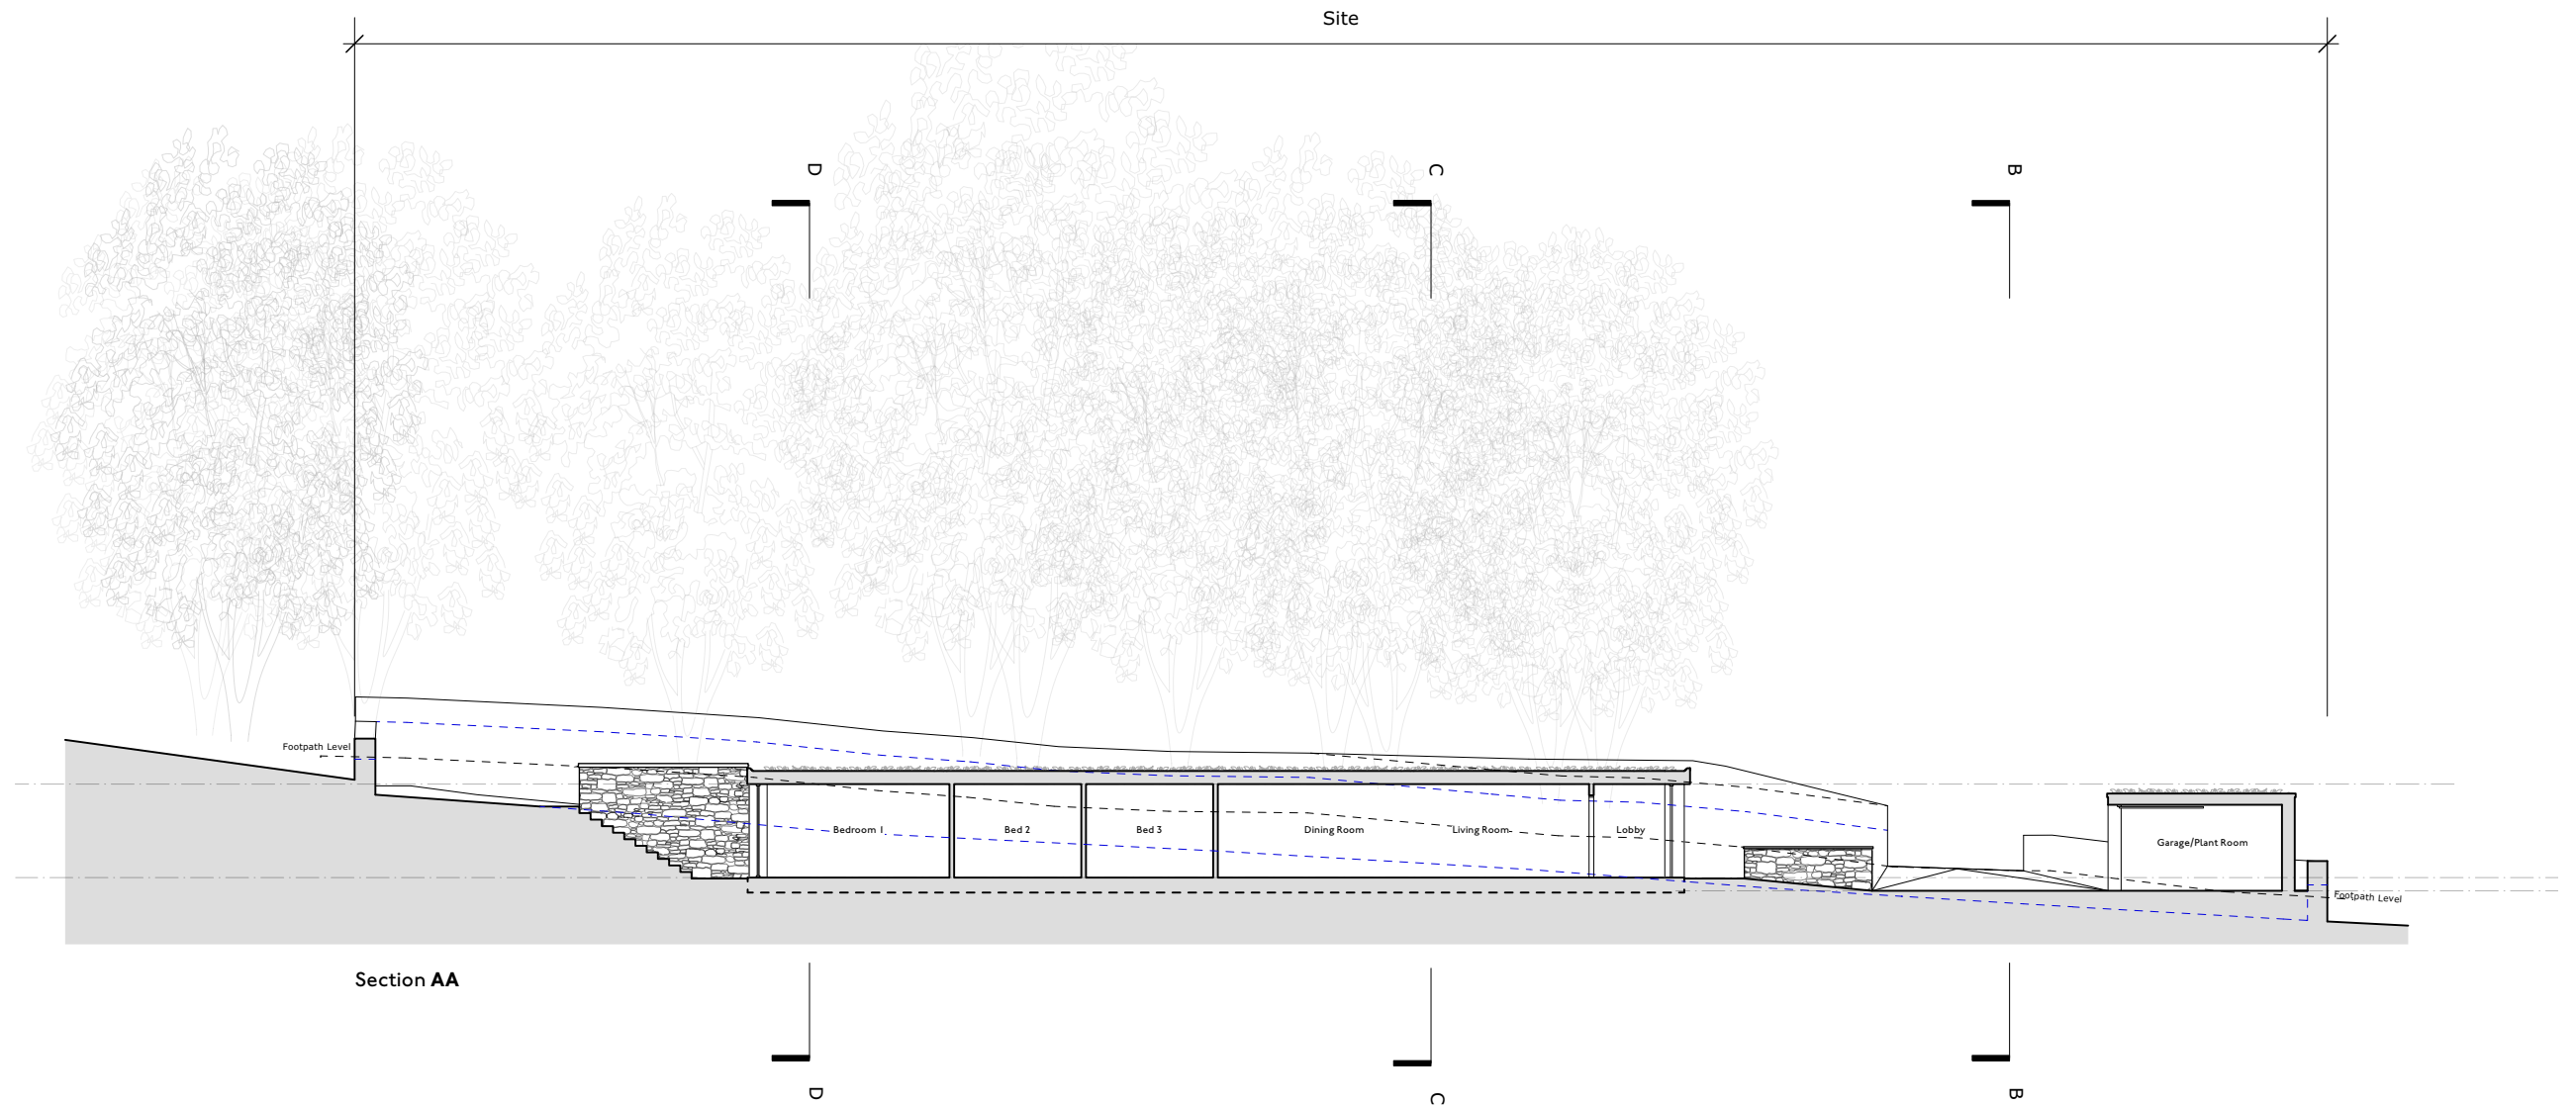

HEM
ARCHITECTS

Parkhead House, Carver Street,
 Sheffield, S1 4FS
 0114 442 0123
 hemarchitects.co.uk
 hello@hemarchitects.co.uk

Scale @ A3: 1:200

Purpose: For Information

Status: S2 Revision: P3

Drawn: LDS Checked: CT

P3 29/06/22 LDS
 P2 09/06/22 LDS

following client comment
 following client comment

Green Moor

Proposed Section AA

Client: Alex Barrett

Drawing No: PT401-PTA-00-ZZ-DR-A-00110

This drawing is the copyright of HEM Architects & should not be reproduced in whole or in part without their written permission.

PT401-PTA-00-ZZ-M3-A-00101.vwx