


Side

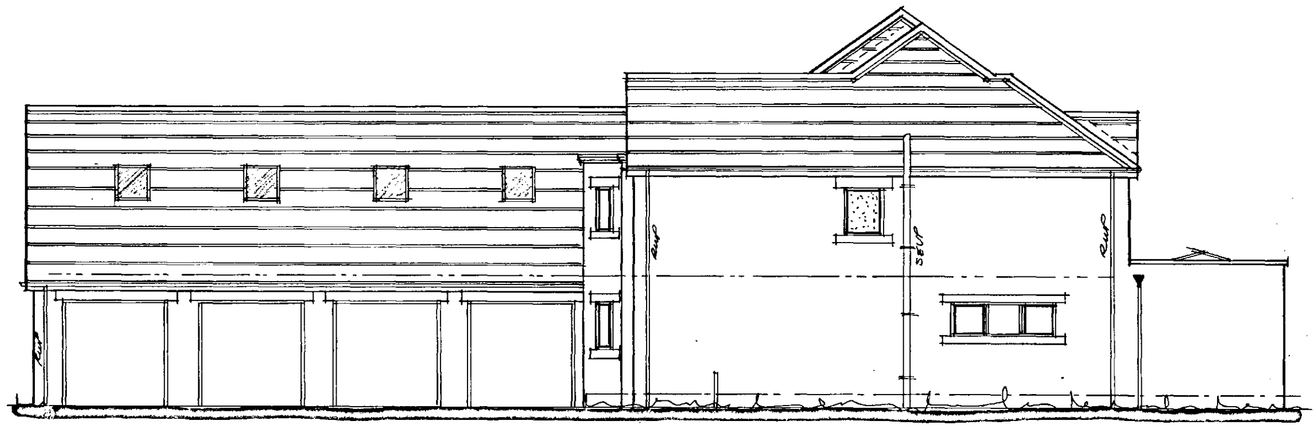

Side

GREY COLOUR, CONCRETE INTERLOCKING TILES - FLAT PROFILE.


BUFF BRICKWORK WITH NATURAL STONE HEADS & CILLS.

BLACK UPVC RW & SOIL GOODS.

ANTHRACITE GREY WINDOWS & DOORS.



Front

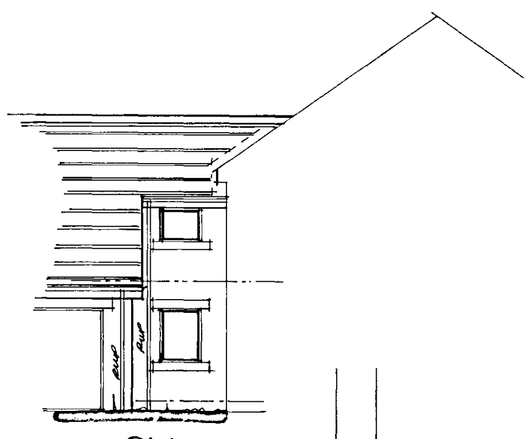

part Side



Rear


Rev	Notes	Date


Garry Greetham Associates
Residential Design Consultant
Westwood House
18 Carr Lane
Tankersley
Barnsley S75 3BE
Tel(01226)746573

PROJECT	Detached Dwelling
CLIENT	Mr. & Mrs. J. Frudd
TITLE	Elevations
ADDRESS	108 Church Street, Gawber, Barnsley. S75 2RL
DRAWN BY	ggg
SCALE	1:100
DATE	Apr 19
DRAWING No	907-05
REV	

Member of the Chartered Institute of Architectural Technologists

Station	Easting	Northing	Level
S1	1000.000	1000.000	48.548
S2	991.029	959.065	50.084
S3	1088.761	983.933	46.780
S4	1120.751	1057.519	40.893
S5	1046.754	1080.757	45.218
S6	986.463	1089.577	44.737
S7	992.833	1062.870	46.721
S8	995.771	1053.257	46.736
S9	1002.345	1050.494	47.207
S10	1003.242	1037.113	47.320
S11	993.386	1035.144	47.088
S12	994.862	1021.571	47.313

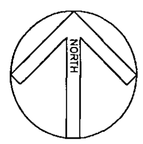

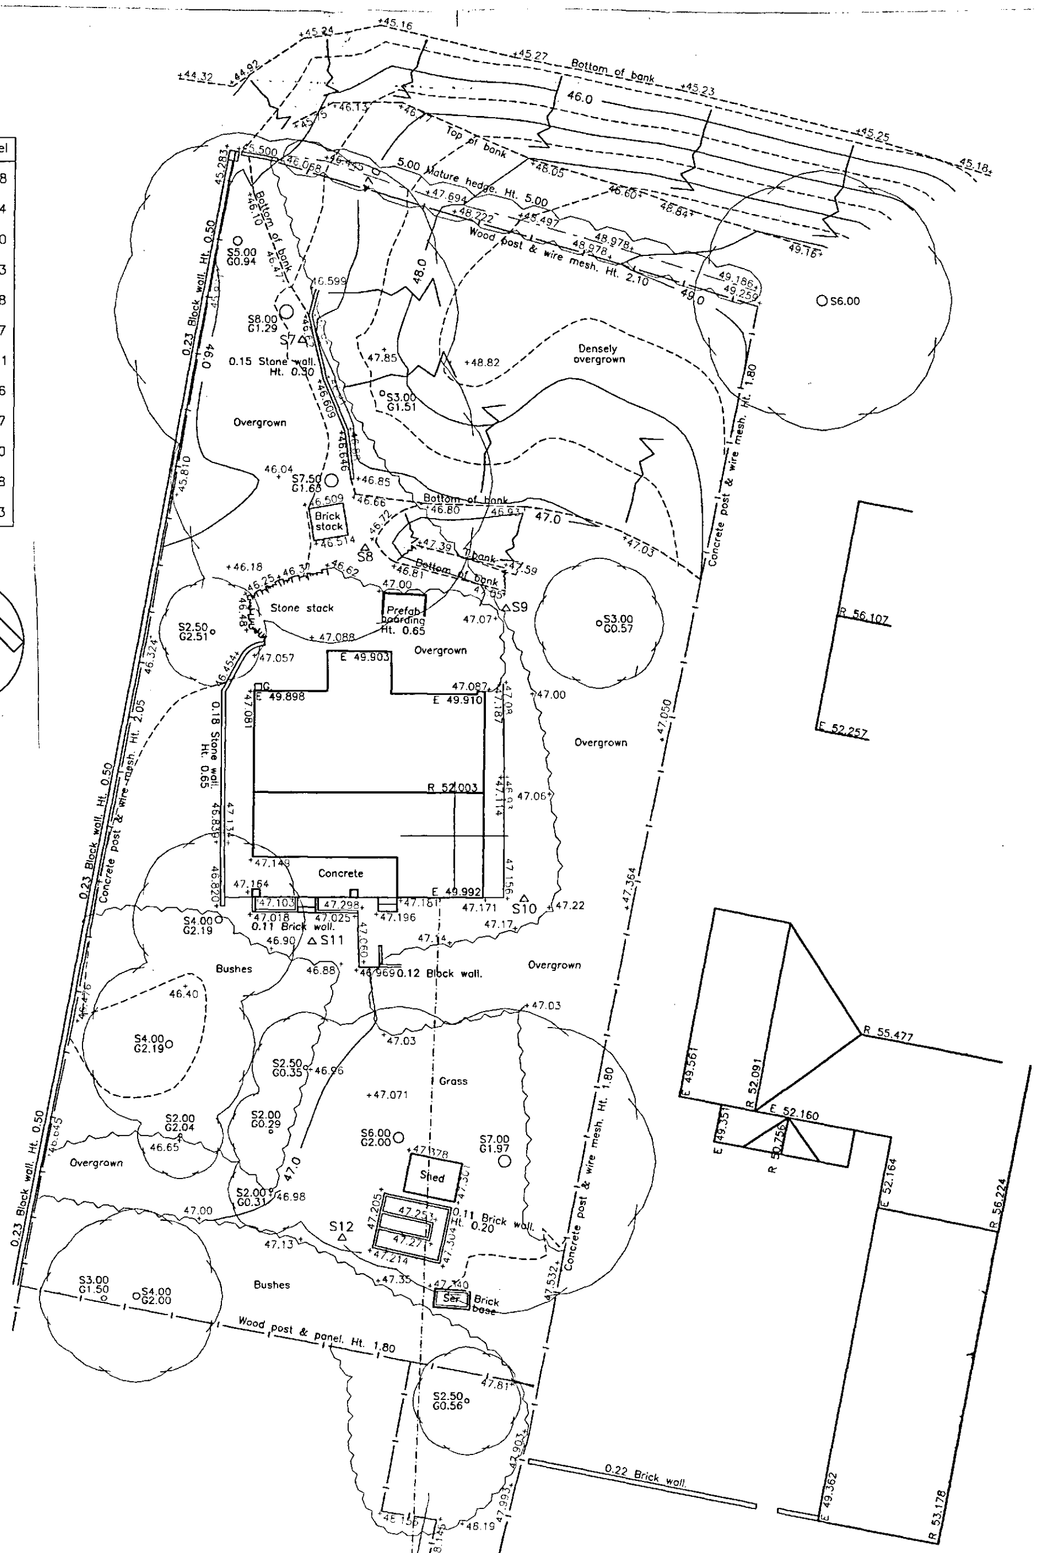

1040N

1040N

1000N

Rev	Notes	Date

Garry Greetham Associates
Residential Design Consultant
Westwood House
18 Carr Lane
Tankersley
Barnsley S75 3BE
Tel(01226)746573


PROJECT	Detached Dwelling
CLIENT	Mr. & Mrs. J. Frudd
TITLE	Site Survey
ADDRESS	108 Church Street, Gawber, Barnsley. S75 2RL
DRAWN BY	ggg
SCALE	1:200 DATE Apr 19
DRAWING No	907-01 REV

Member of the Chartered Institute of Architectural Technologists

LEGEND

Manhole shown thus	MH	Spot Level	+123.362	Floor Level	FL 10.907
Inspection Cover	IC	Kerb Line		Height floor to structural soffit	SS 2.87
Lamp post	LP	Fence Line	Wood post & rail	Height floor to false ceiling	FC 2.22
Gully	G			Height floor to sill	S0.67
Lampost	LP	Hedge Line		Height of window	W1.23
Telegraph Post	TP			Height of Door	D1.98
Electricity Poles	EP	Contours 1m interval	105.0	Height floor to underside of Beam	US 3.61
Road Traffic Signs	RS	Contours 0.5m interval			
Traffic Lights	TL	Tree Spread	S5.00	Vent	VP
British Telecom	BT	Girth	G1.30	Foil Pipe	FP
Post Office Telephones	PO	Cover Level	CL 112.335	Sky Light	SL
Fire Hydrant	FH	Invert Level	IL 111.733	Water Closet	WC
Safety Valve	SV	Foul Drain		Sink	S
Stop tap Water	W	Surface Water		Boxed Column	B
Stopcock Gas	Gas	Unknown Service	Ser	Shop fitting or cladding	
Unknown Stoptap	ST	Survey Station	S3		

Datum	Sheet 1 of 1		Scale 1/200
GRID– Related to Local Coordinated Grid	Surveyed by PF	Date of Survey	
	Drawn by PF	July 2016	
LEVEL– Related to TBM Manhole on Church St Value 50.000m.			

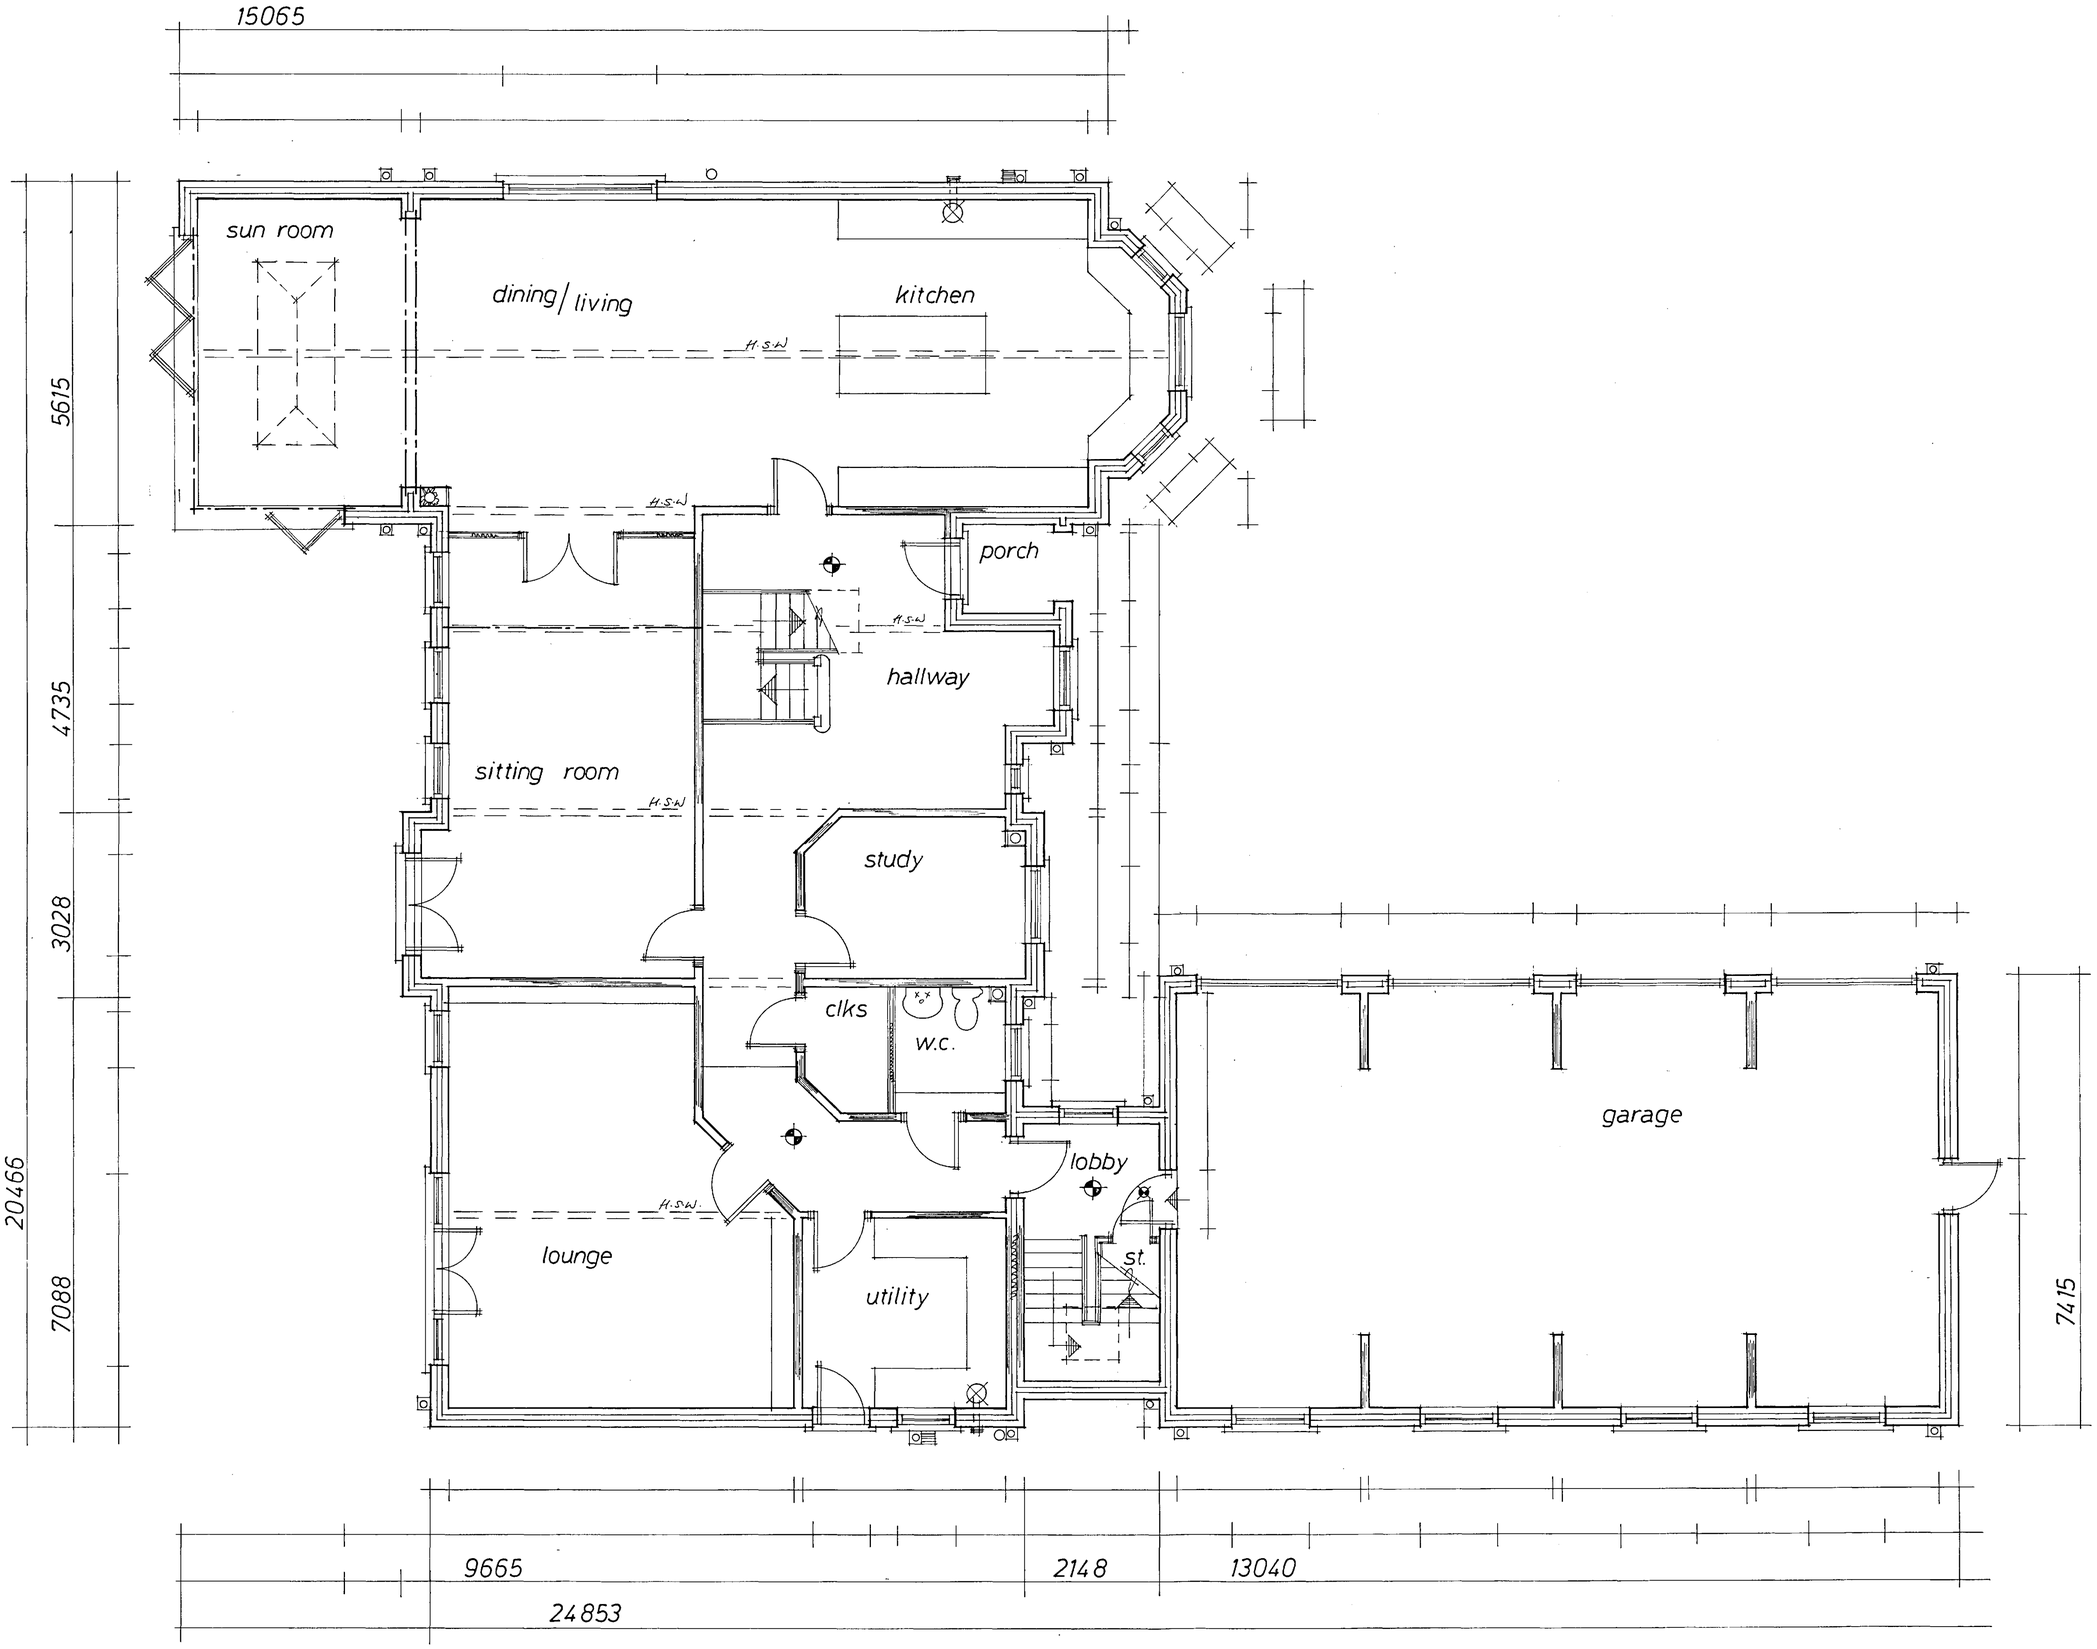


Rev	Notes	Date

Garry Greetham Associates
Residential Design Consultant
Westwood House
18 Carr Lane
Tankersley
Barnsley S75 3BE
Tel(01226)746573

PROJECT	Detached Dwelling
CLIENT	Mr. & Mrs. J. Frudd
TITLE	Ground Floor Layout
ADDRESS	108 Church Street, Gawber, Barnsley. S75 2RL
DRAWN BY	GGG
SCALE	1:50
DATE	Apr 19
DRAWING No	907-06
REV	

Member of the Chartered Institute of Architectural Technologists

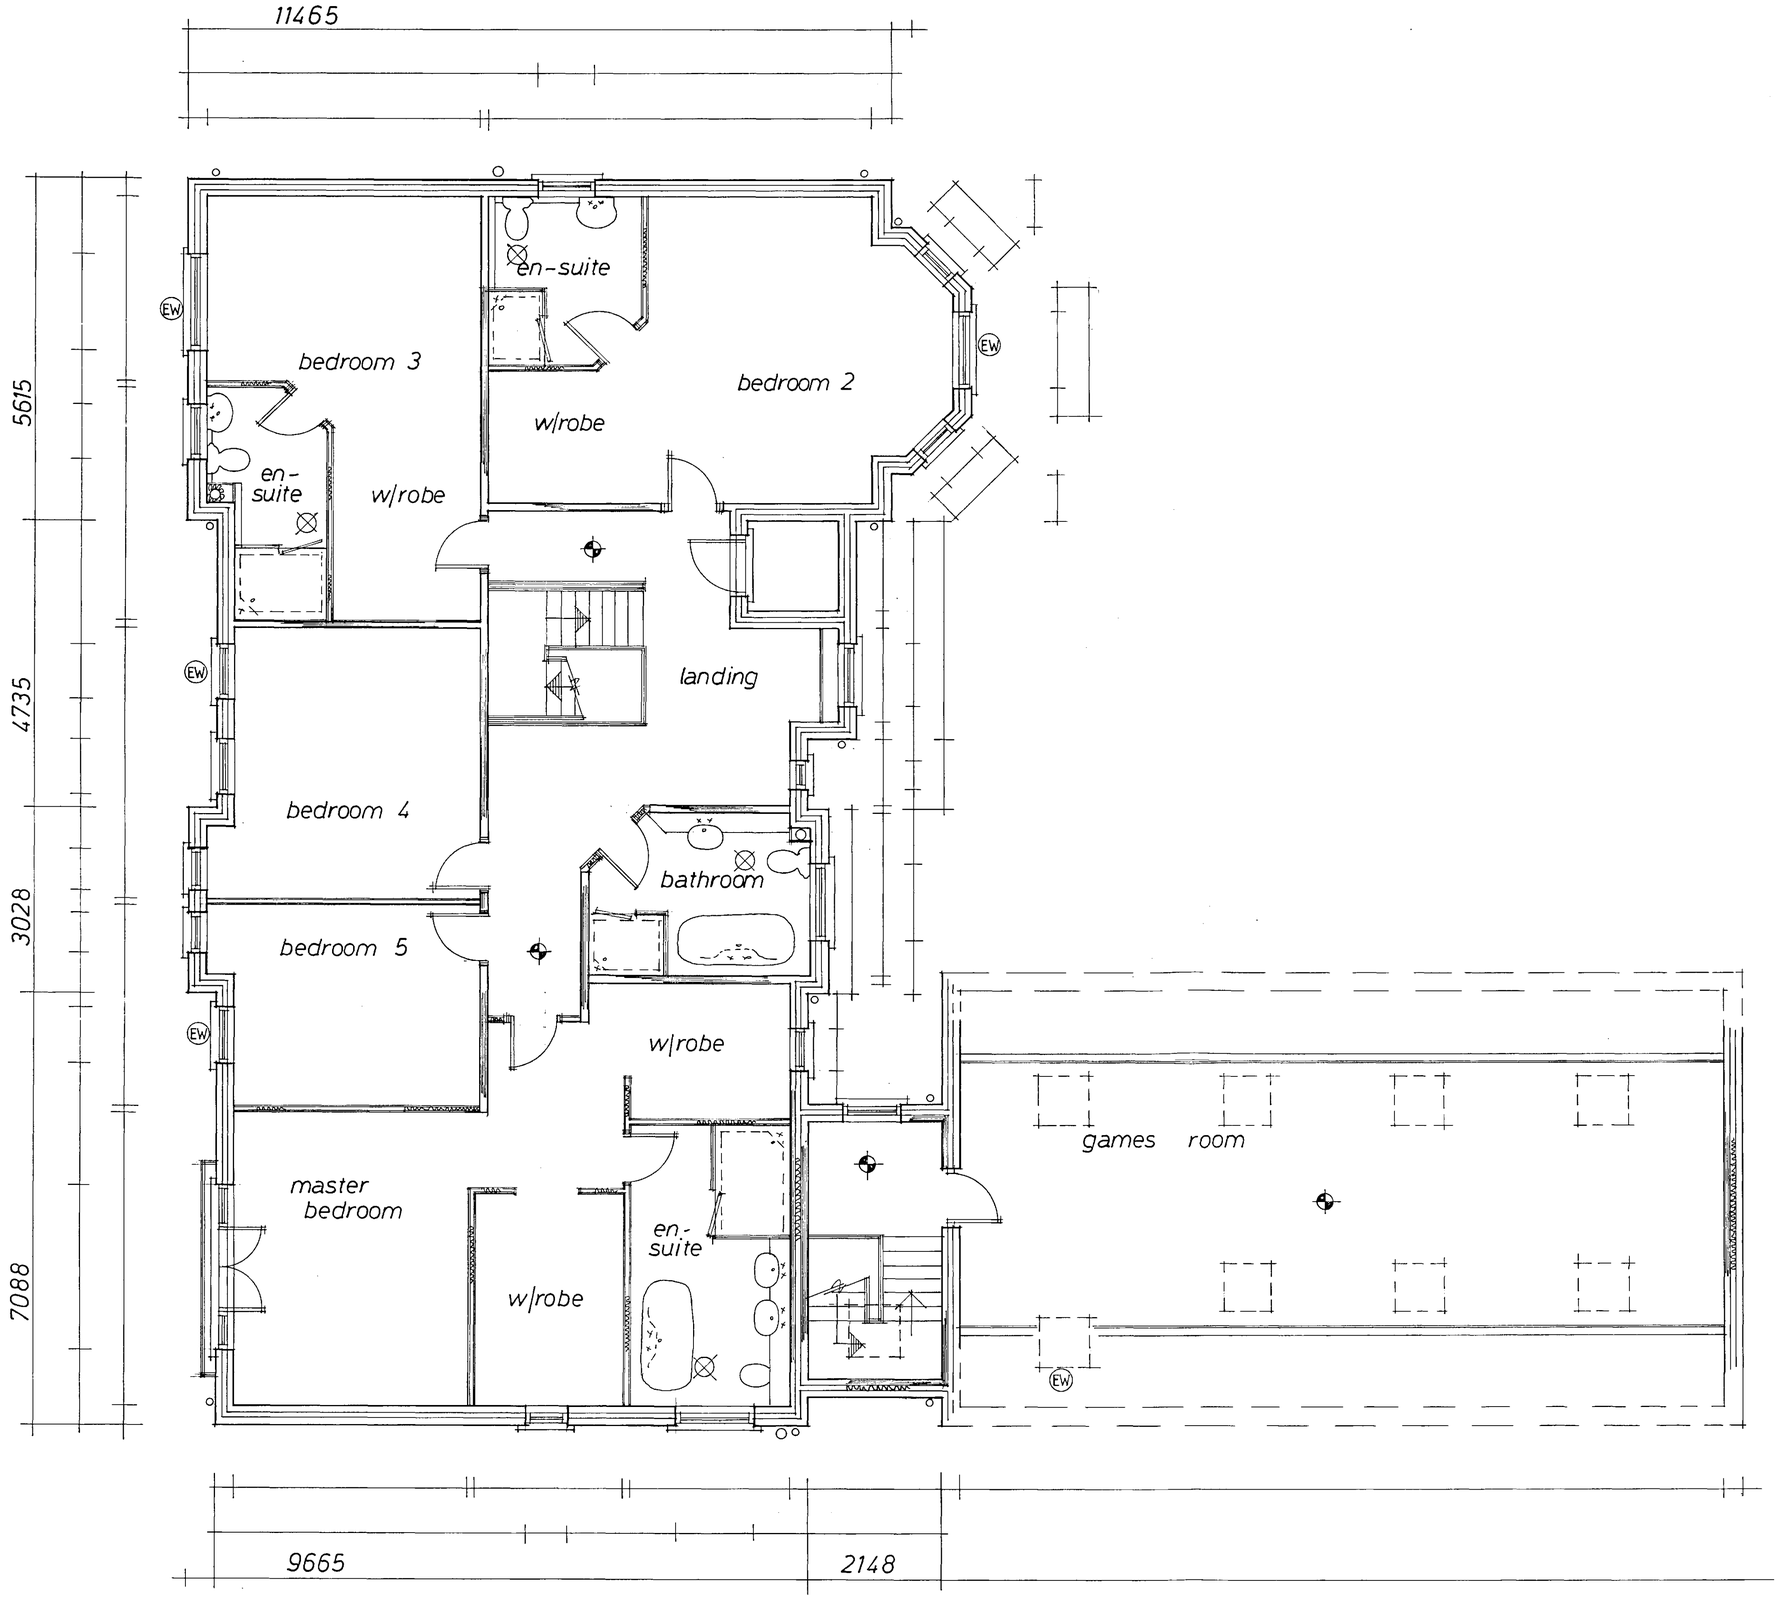

Rev	Notes	Date

Garry Greetham Associates
Residential Design Consultant
Westwood House
18 Carr Lane
Tankersley
Barnsley S75 3BE
Tel(01226)746573

PROJECT	Detached Dwelling
CLIENT	Mr. & Mrs. J. Frudd
TITLE	First Floor Layout
ADDRESS	108 Church Street, Gawber, Barnsley. S75 2RL
DRAWN BY	ggg
SCALE	1:50
DATE	Apr 19
DRAWING No	907-07
REV	

Member of the Chartered Institute of Architectural Technologists