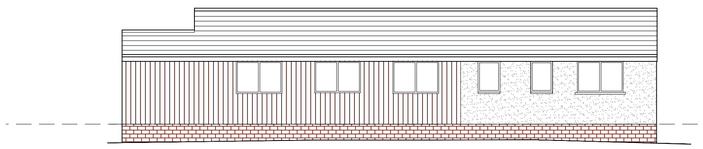

NORTH ELEVATION

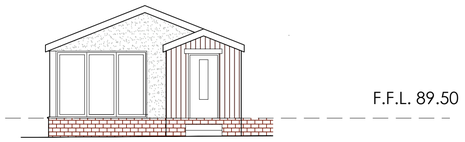

EAST ELEVATION

SOUTH ELEVATION

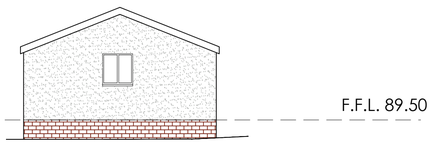

WEST ELEVATION

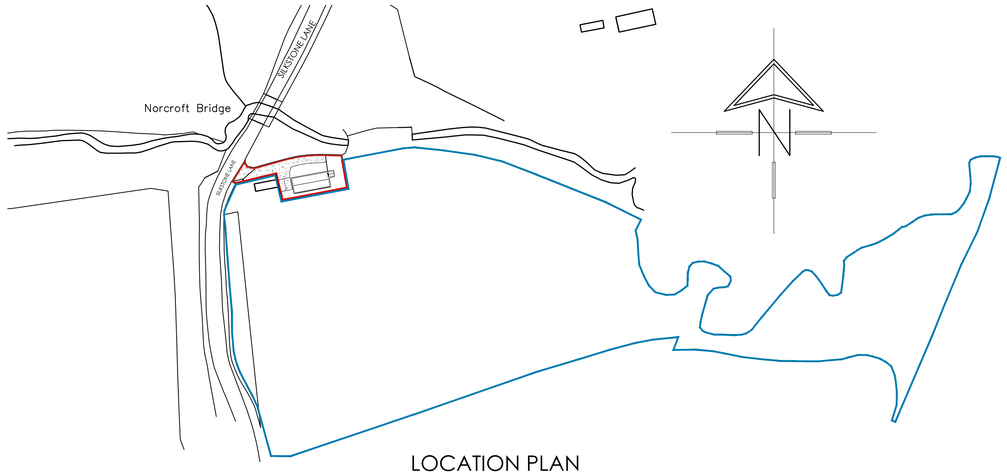

LOCATION PLAN

SCALE 1:1250

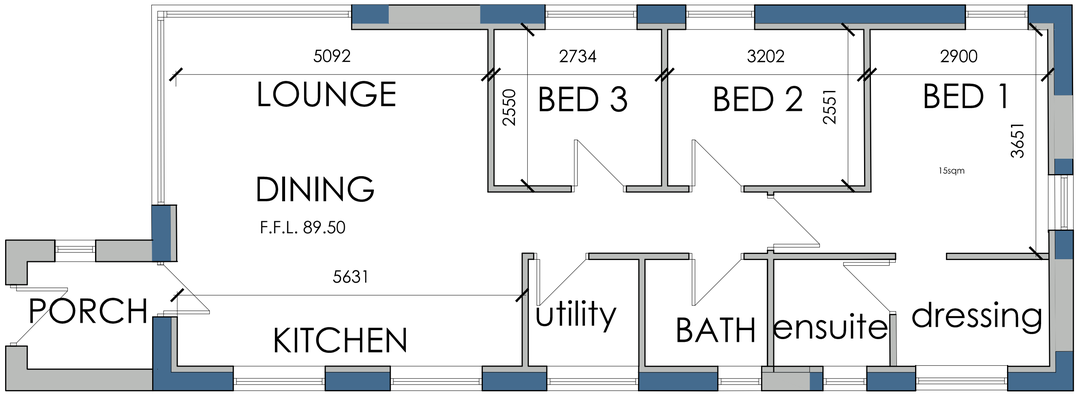

FLOOR PLAN

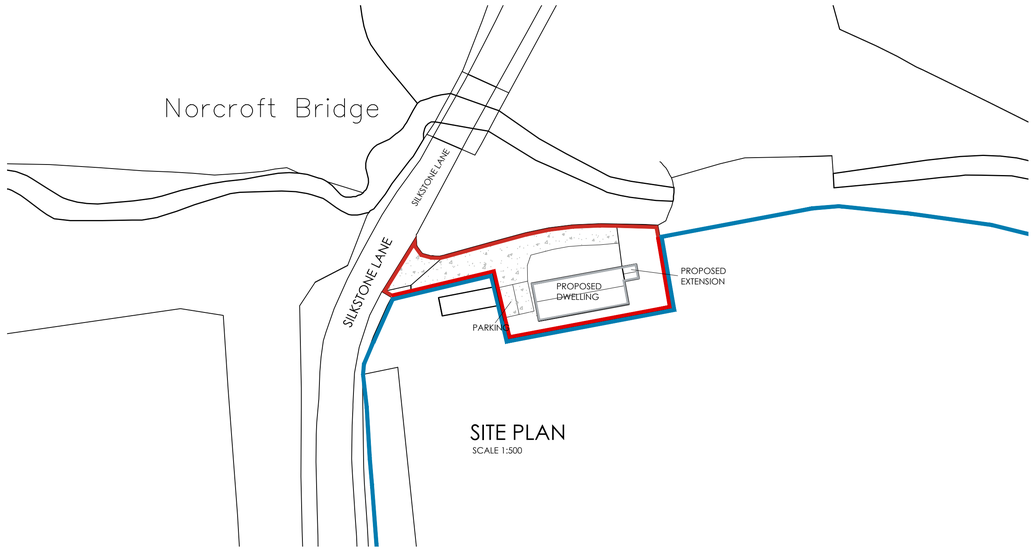

SITE PLAN

SCALE 1:500

White Agus Architectural Services

OFFICE ONE,
DRILL HALL,
11 EASTGATE,
BARNSLEY,
S70 2EU

Phone: 01226 208482
Email: info@whiteagus.co.uk
Web: www.whiteagus.co.uk

Project.	Client.		
PROPOSED CONVERSION TO DWELLING NORCROFT BRIDGE, SILKSTONE	MR COREY RICHARDSON		
Drawing Title. PLANS AND ELEVATIONS AS PROPOSED	Date. MAY 24	Scale. 1:50 & 1:100 @ A1	
	Ref. 23–119	Dwg. No. 02	Rev. C

Date	Suffix	Description	Date	Suffix	Description
04–07–24	A	FINISHED FLOOR LEVEL REVISED TO SUIT F.R.A.			
31–07–24	B	SITE & LOCATION PLANS AMENDED			
07–08–24	C	FURTHER SITE PLAN AMENDMENTS TO P.O. REQUIREMENTS			