

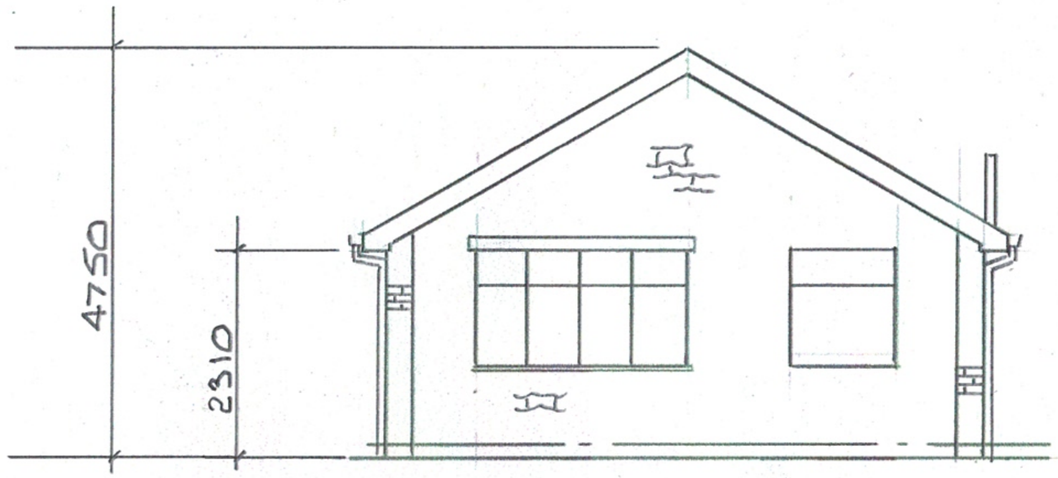



EXISTING FRONT ELEVATION

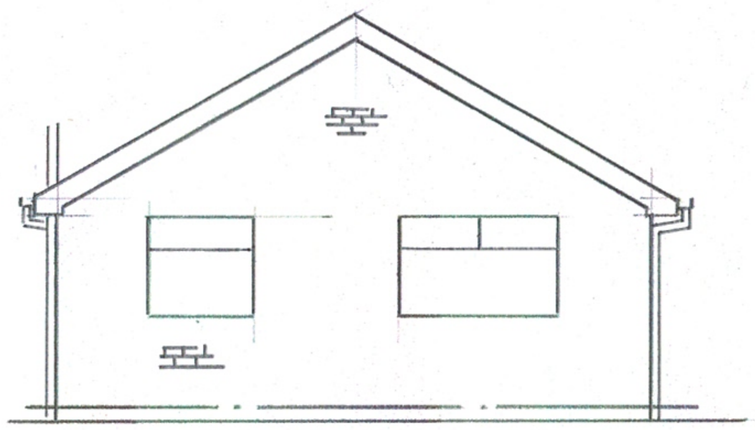


EXISTING REAR ELEVATION

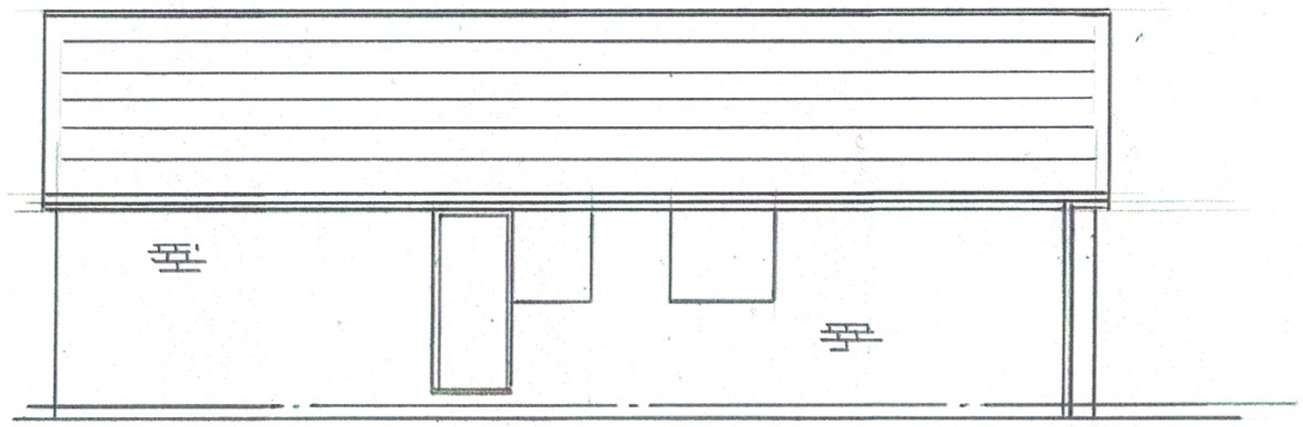

EXISTING SIDE ELEVATION
FROM Nº 71

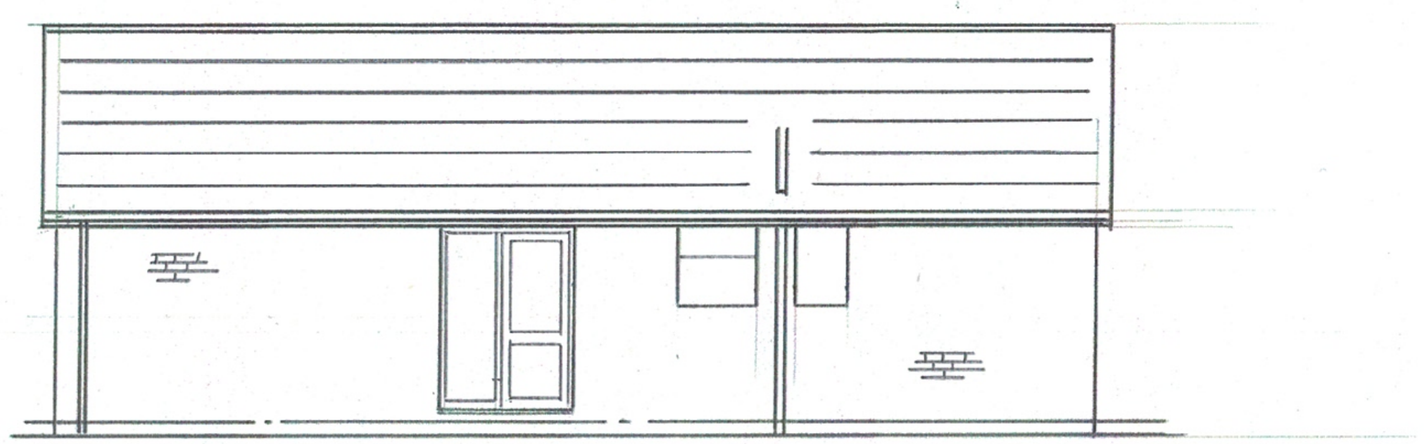

EXISTING SIDE ELEVATION
FROM Nº 75

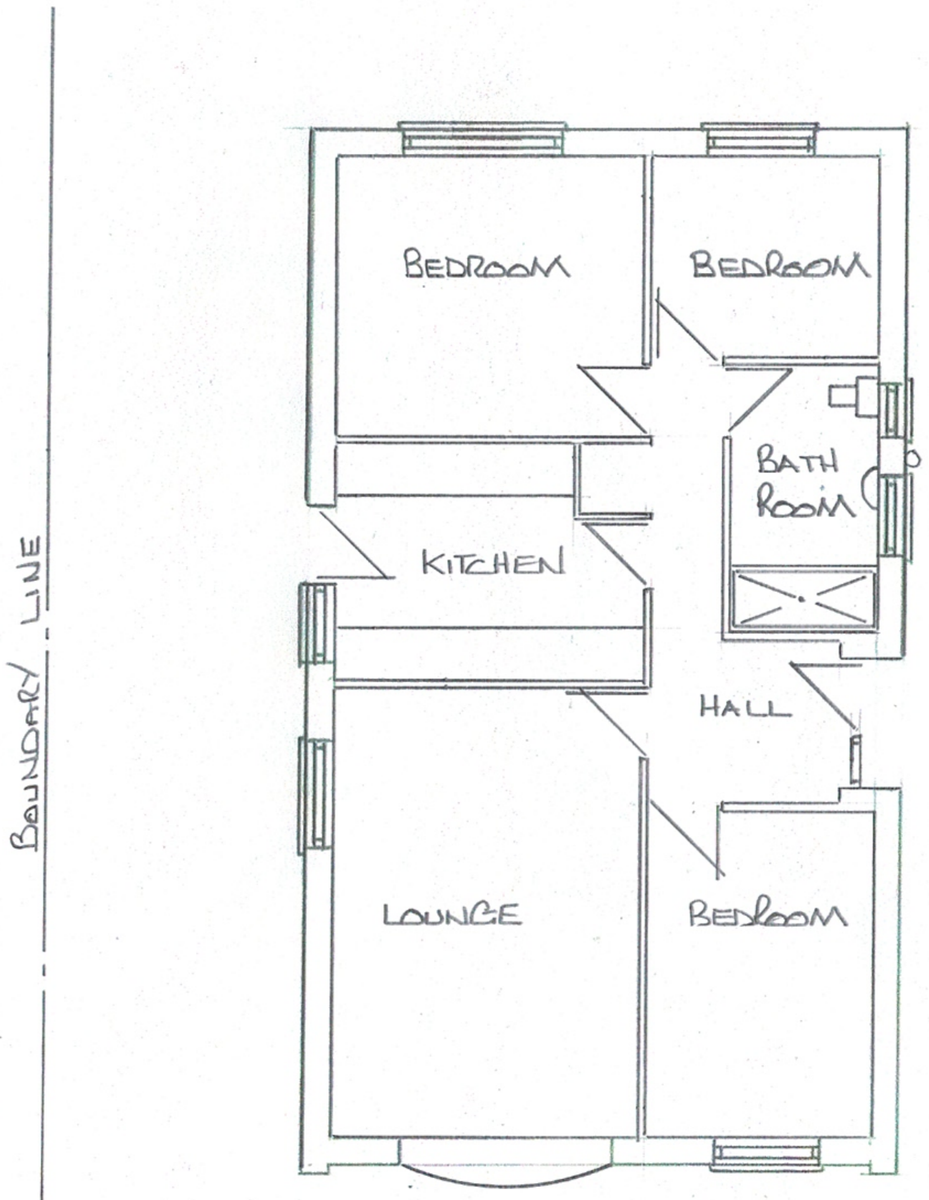

EXISTING GROUND FLOOR PLAN

1:100

24 08 21	DIMENSIONS FROM EAVES AND RIDGE TO GROUND FLOOR ADDED

PROPOSED SINGLE STOREY REAR AND SIDE EXTENSION 73, UPPERWOOD ROAD, DARFIELD, BARNSLEY.