


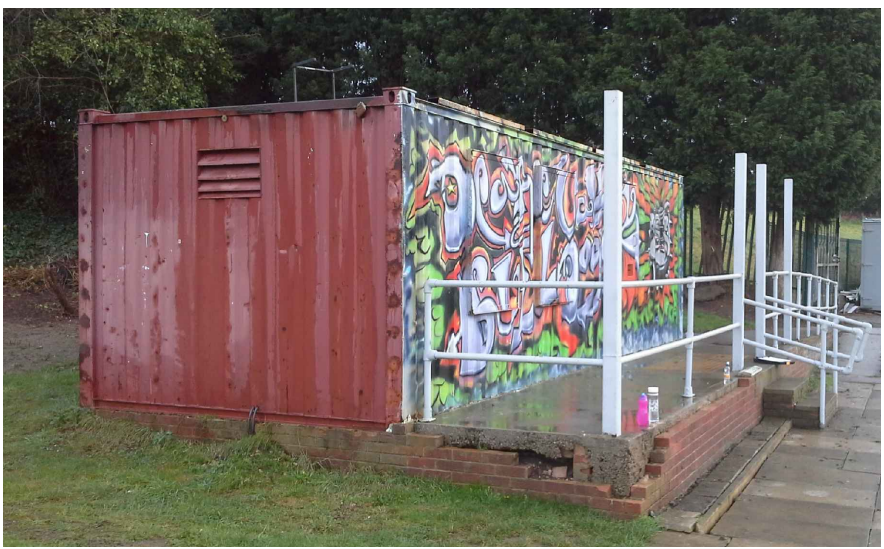
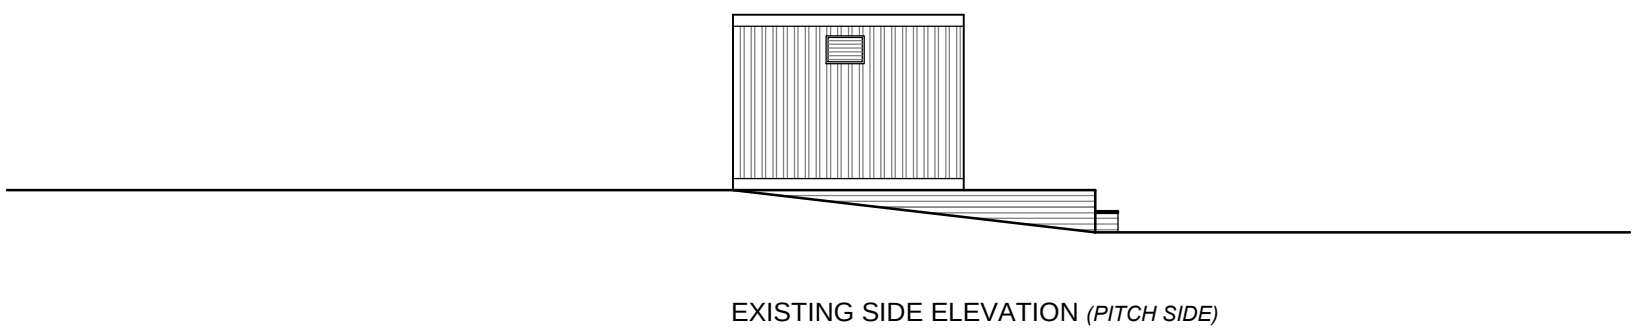
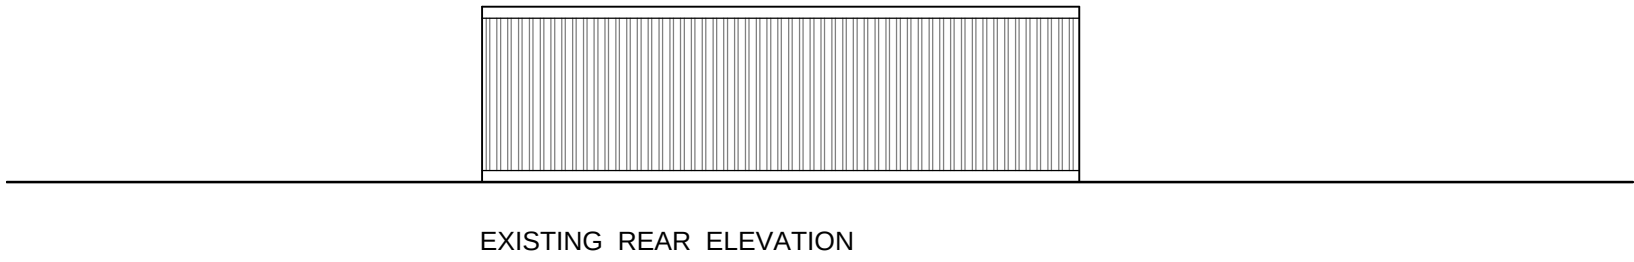
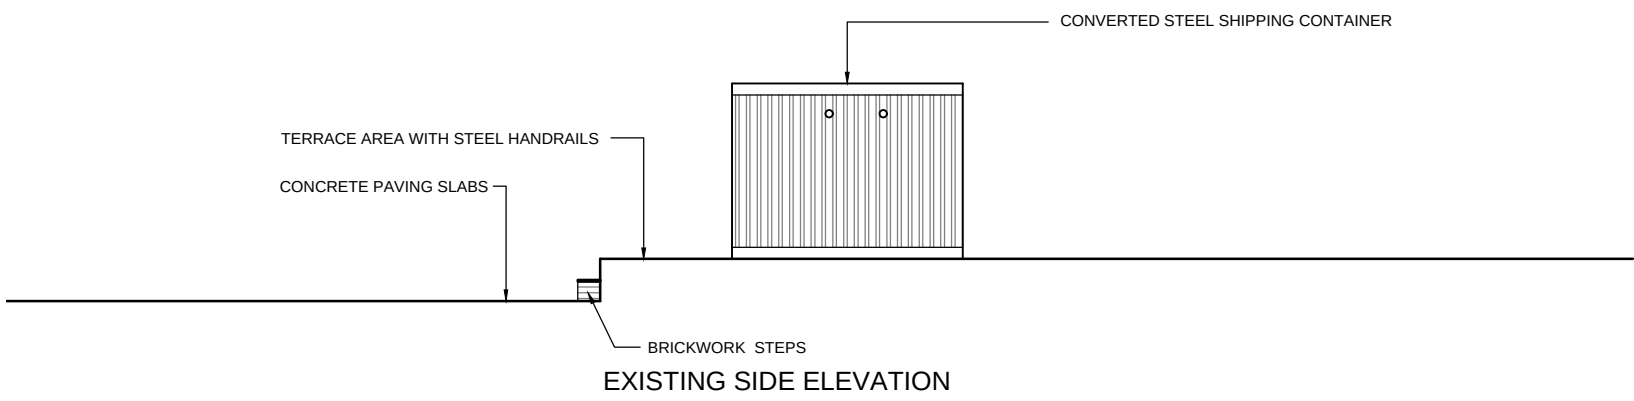


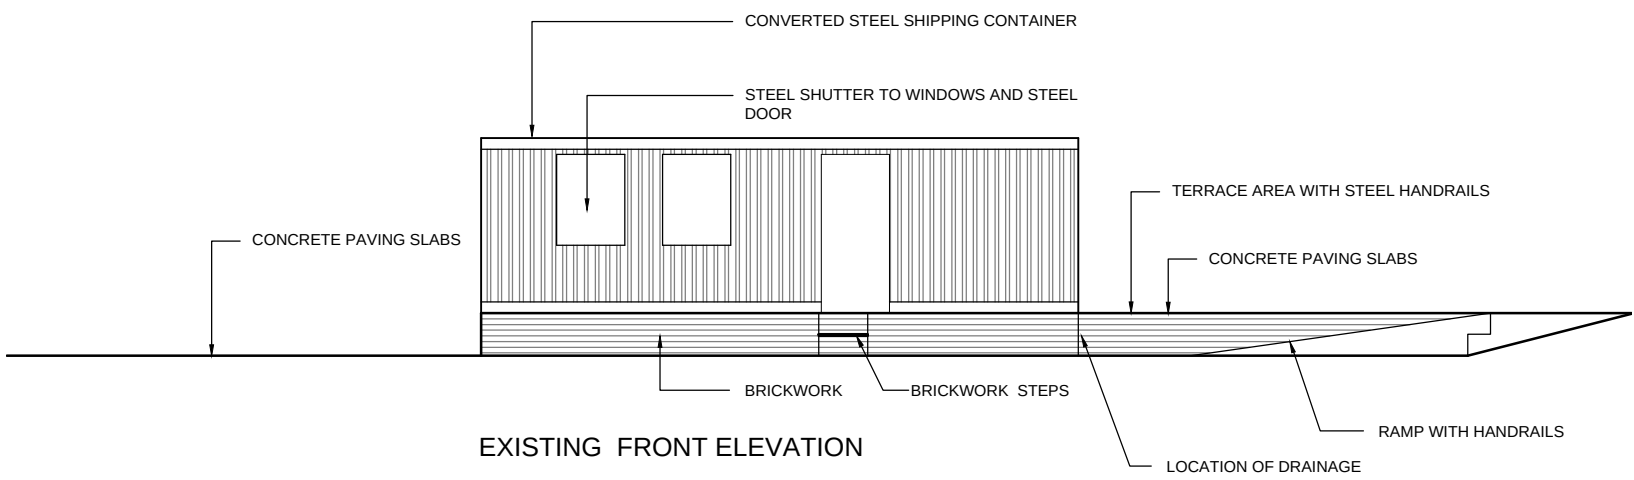

PHOTOGRAPHS OF EXISTING

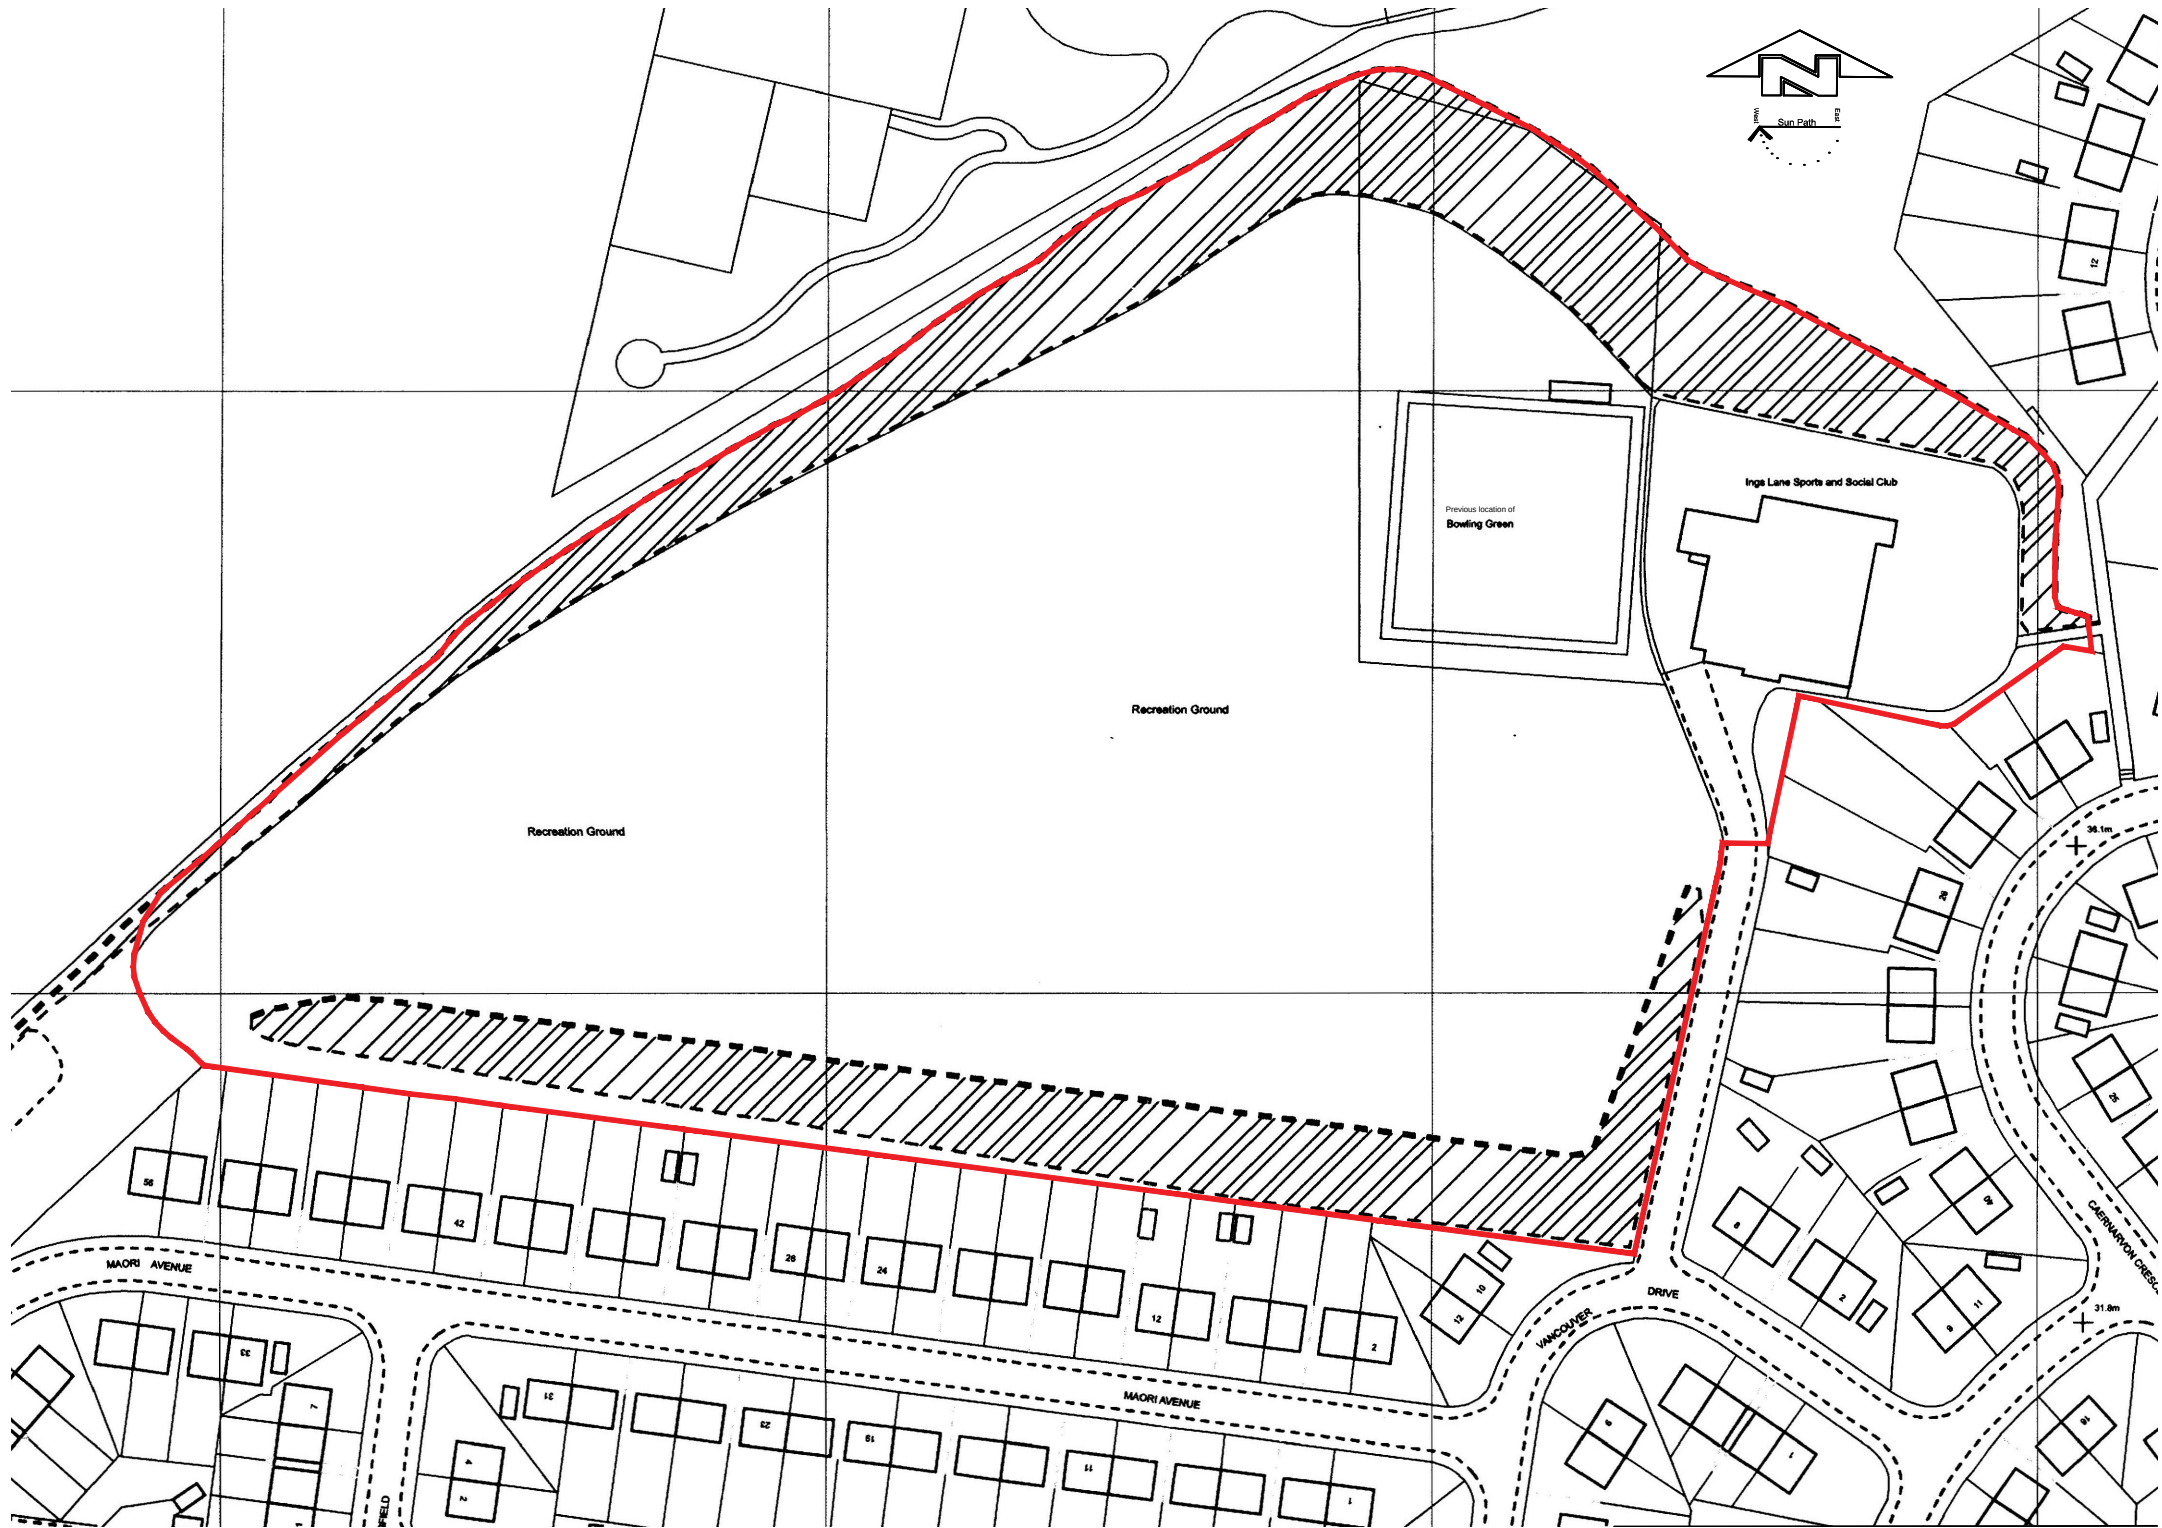

EXISTING SITE LOCATION PLAN
SCALE 1:1250

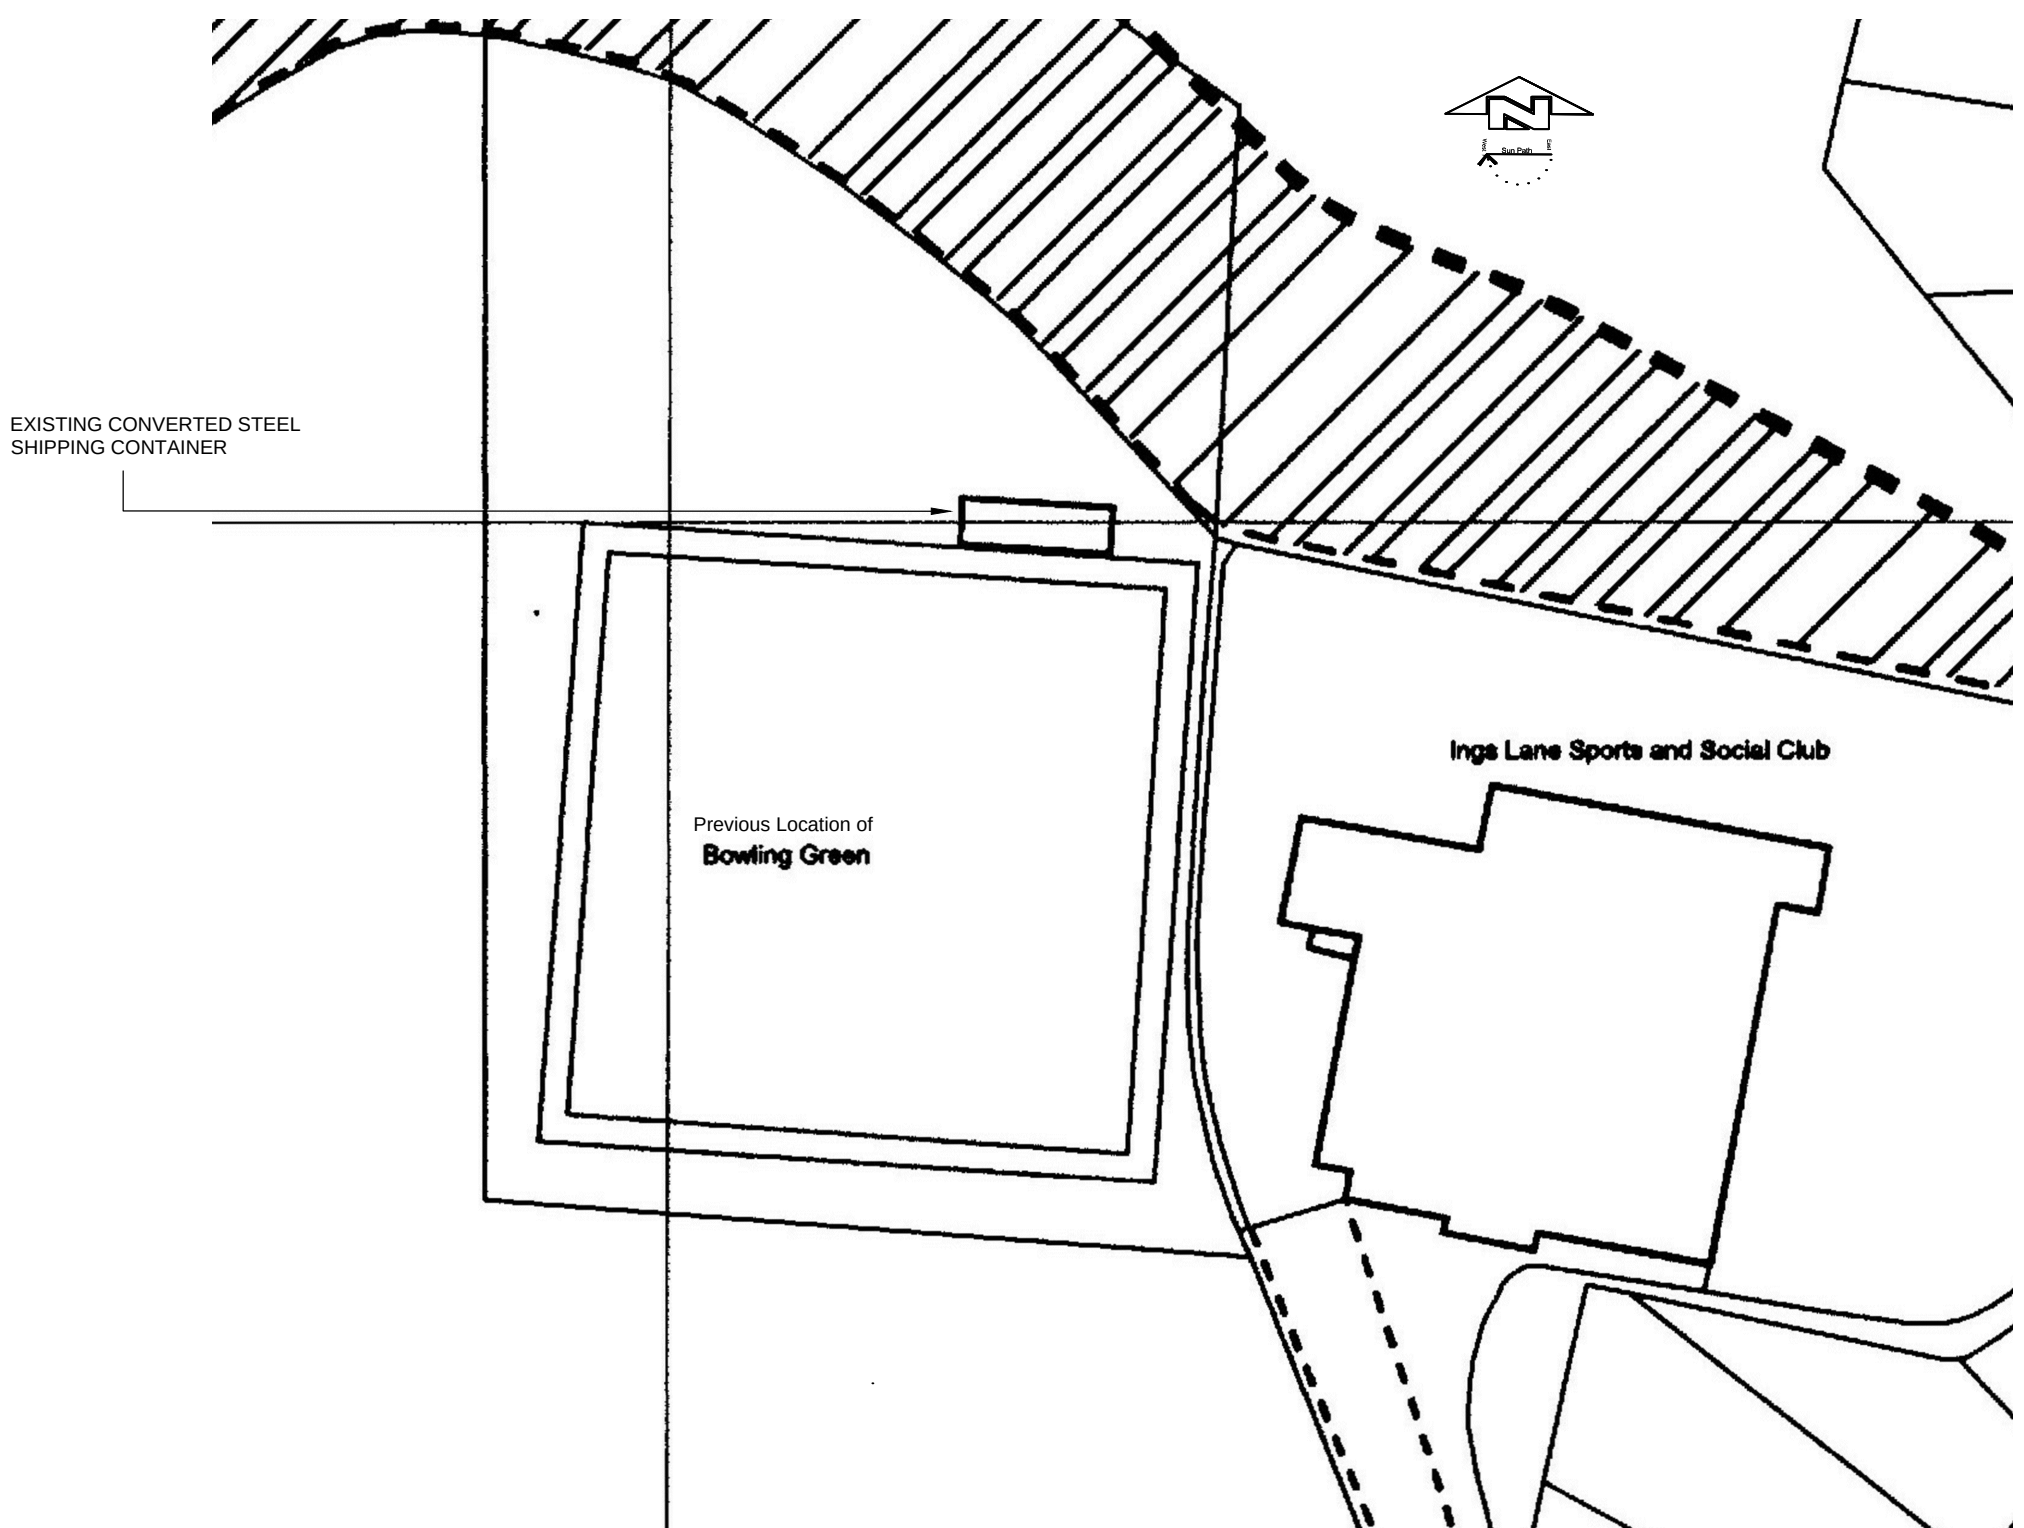

EXISTING BLOCK PLAN
SCALE 1:500

All work to be carried out in accordance with the requirements of the Building Regulations, Water Authority and the Construction (Design and Management) Regulations currently in force.

Do not scale from this drawing. Architect to be notified of any discrepancies.

Verify relevant dimensions on site before commencing work or preparing shop drawings.

A	Red Line Position amended for shared car parking etc	MW	02.08.16
Rev:	Description:	By:	Date:
Drawing Status:		PLANNING	
 E ETON CONSTRUCTION 79A WELLGATE, ROTHERHAM, S60 2LZ Tel: 01709 365 964 Website: www.etonconstruction.com			
Project:		Proposed Changing Rooms / Pavilion at : Ings Lane Sports & Social Club, Bolton on Dearne	
Drawing:		Existing Plans and Elevations	
Client:		The Bulldogs Rugby Club	
COPYRIGHT – This drawing is subject to copyright and cannot be reproduced without the permission of the Company. ©			
Scales: 1:100,1:500,1:1250 @ A1		Date: 01.12.15	
Drawing Number: EC05-01		Revision: A	Drawn by: MW