
Site Location Plan

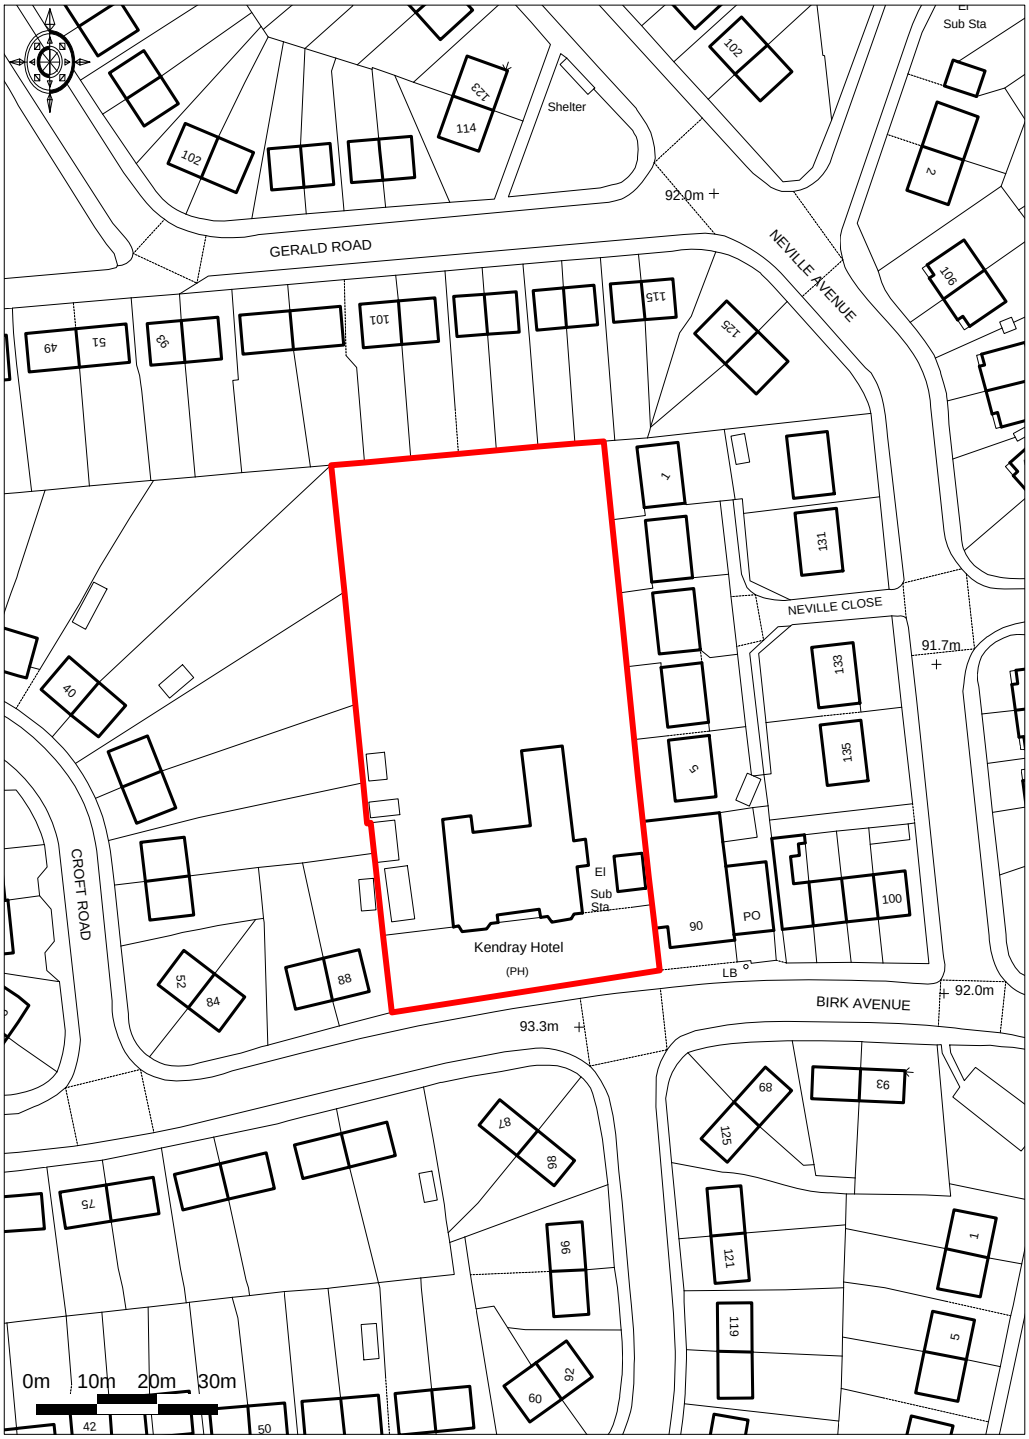

Ordnance Survey © Crown Copyright 2014. All rights reserved.
Licence number 100022432. Plotted Scale - **1:1250**

Promap®

This map was created with Promap