



Ordnance Survey®

Ukmapcentre.com

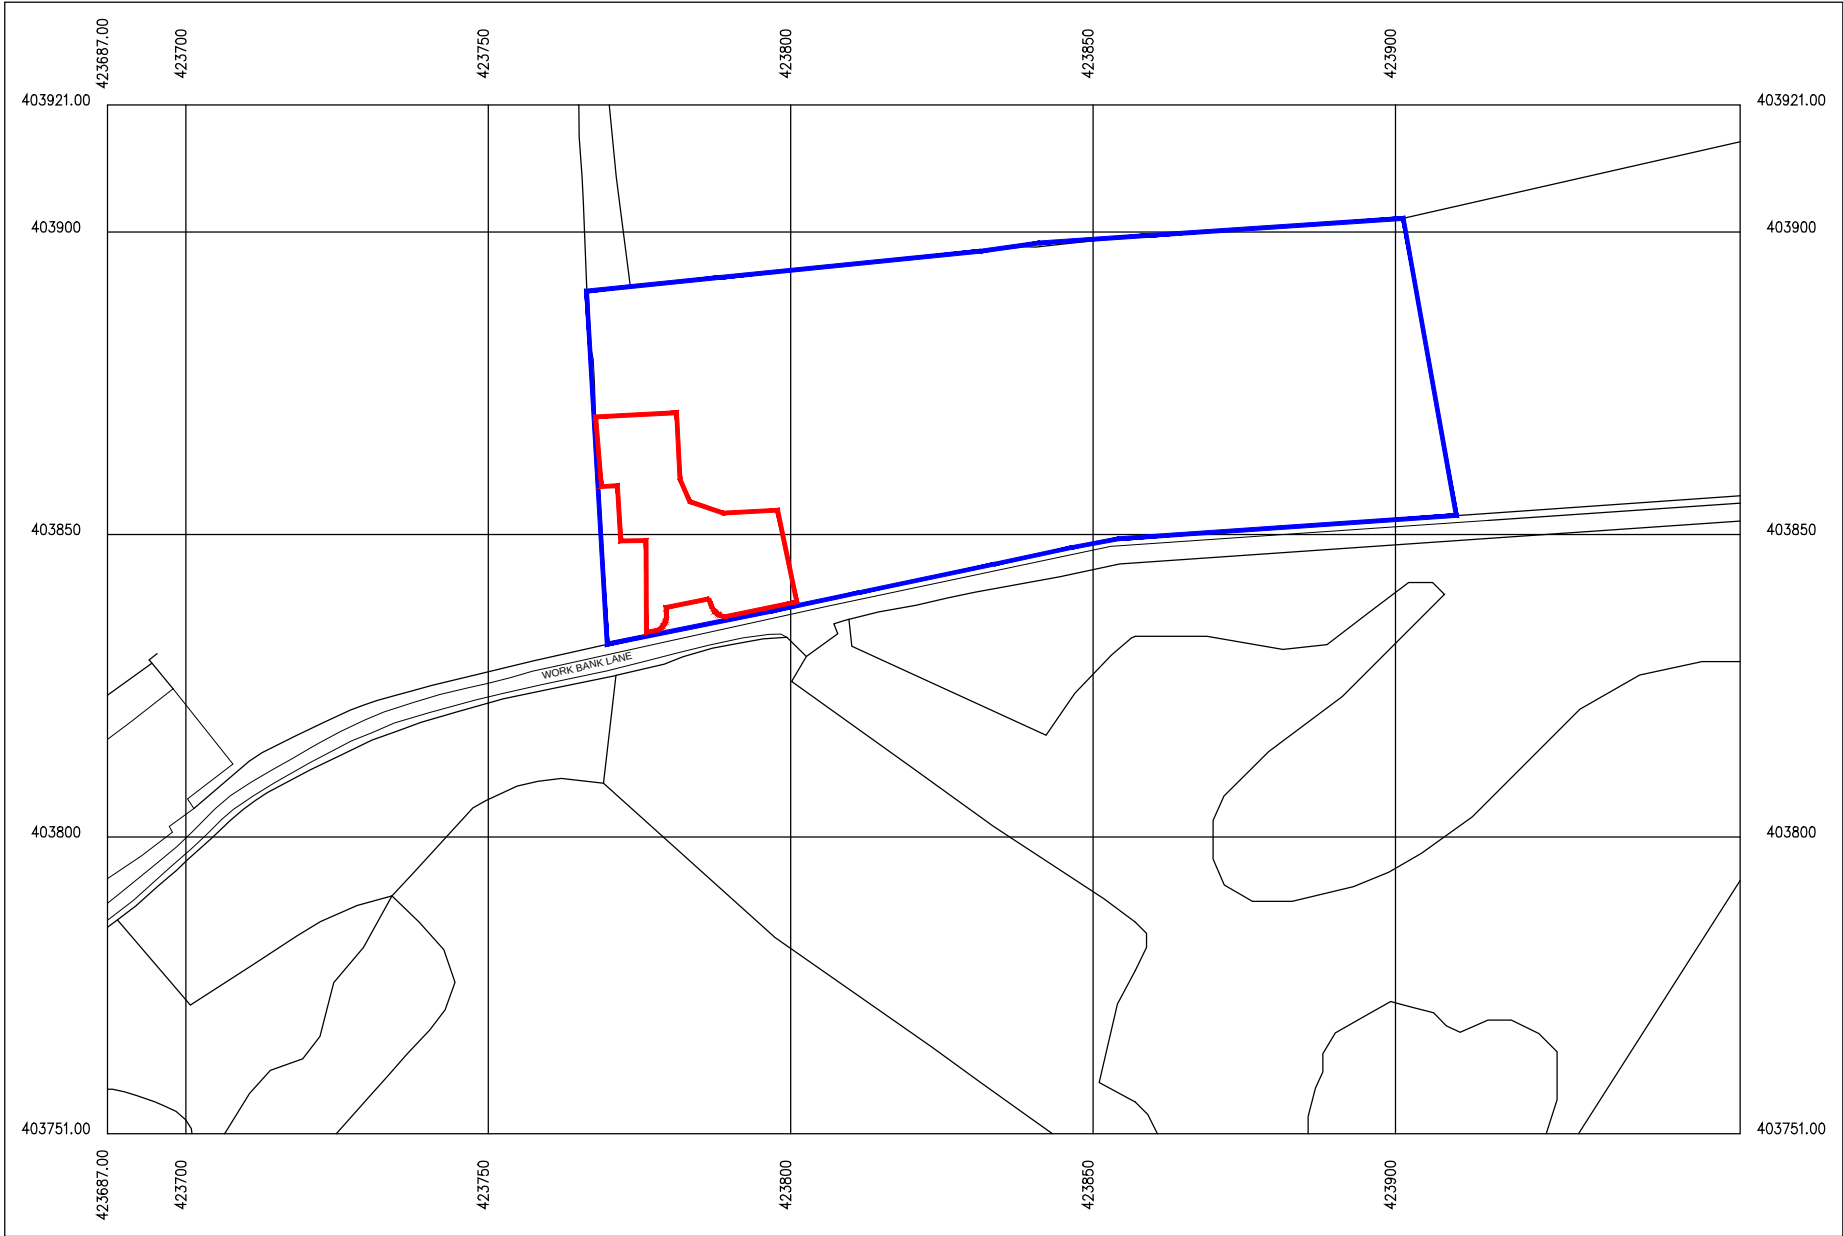

©Crown Copyright and database right 2014
Ordnance Survey License: 100048957
Reproduction in whole or part is prohibited
without the prior permission of Ordnance Survey

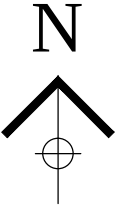

NOTES

DRAWINGS ARE STAMPED AS TO THEIR ISSUE STATUS
(BELOW) AND THEIR USE IS LIMITED AS SUCH:

PLANNING

PL0	06/02/15	Inaugral Issue	WH	-
REV	DATE	AMENDMENTS	BY	APR'D



22 Wellthorne Avenue
Ingbirchworth
Sheffield
South Yorkshire
S36 7GH

08432 899 435 :t
0872 115 7104 :f
enquiry@mtwelvedevelopments.co.uk :e
www.mtwelvedevelopments.co.uk :w

Registered Company: 7141399

CLIENT :

Elizabeth Harris
31 Westfield Avenue
Thurlstone, S36 9RL

PROJECT :

Proposed Private Use
Agricultural Shed
Land on Work Bank Lane
Penistone

TITLE :

Location Plan

DRAWN BY :	WH	APPROVED BY :	
DATE :	06/02/15	DATE :	06/02/15
SCALE :	1:1250	ORIGINAL DRAWING SIZE 420 x 297 - A3	
DRAWING No :	15-201 (PL) 001	REV.	PL0

DO NOT SCALE : All Dimensions to be checked on site

CAD FILE REF, 14-203\CAD