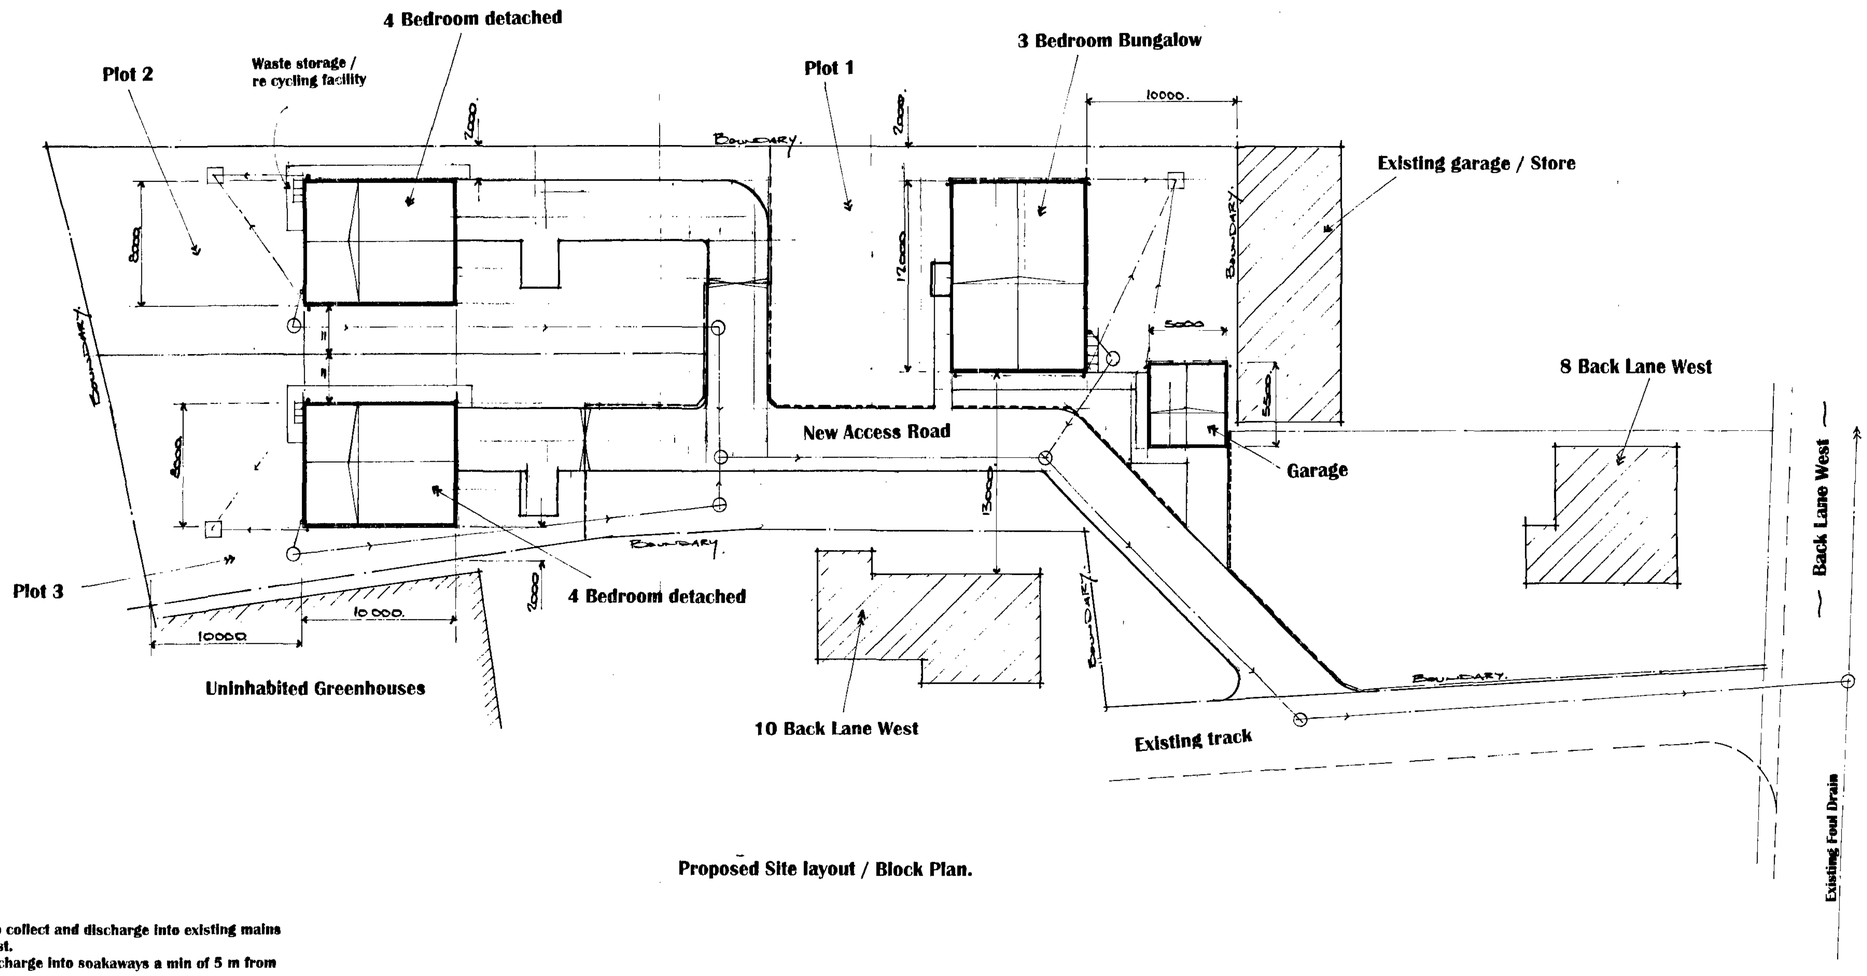


Proposed Site layout / Block Plan.

All new foul drainage to collect and discharge into existing mains sewer in Back Lane West.
All surface water to discharge into soakaways a min of 5 m from any building.

All details and dimensions shown are indicative only. The developer shall be responsible for the checking of all existing / proposed information to confirm suitability. The developer shall satisfy himself prior to any purchase or commencement of the works.

NOTES:
All dimensions must be checked on site and not scaled from this drawing.

SDC Projects
Northern House
51 Clarel Street
Penistone
Sheffield
S36 6AU
Tel
01226 762484
07970 291539

E		
D		
C		
B		
A		
	Date	Revisions

© copyright

Outline Planning For 2 No Detached Houses and 1 No Bungalow.

Client
Mr Brian Wilson

Job Title
8 Back lane West
Royston
S71 4SB

Drawing Title
General Layout / Block Plan

Scale **1 : 200**

Date **26.1.09** | Drawn by **Steve Camps**

Drg. No. **BW 2/01** | Rev.

0 594 x 841mm A1