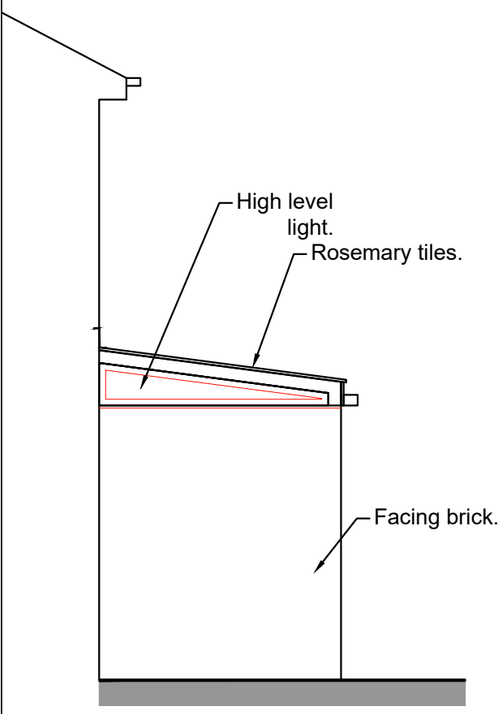

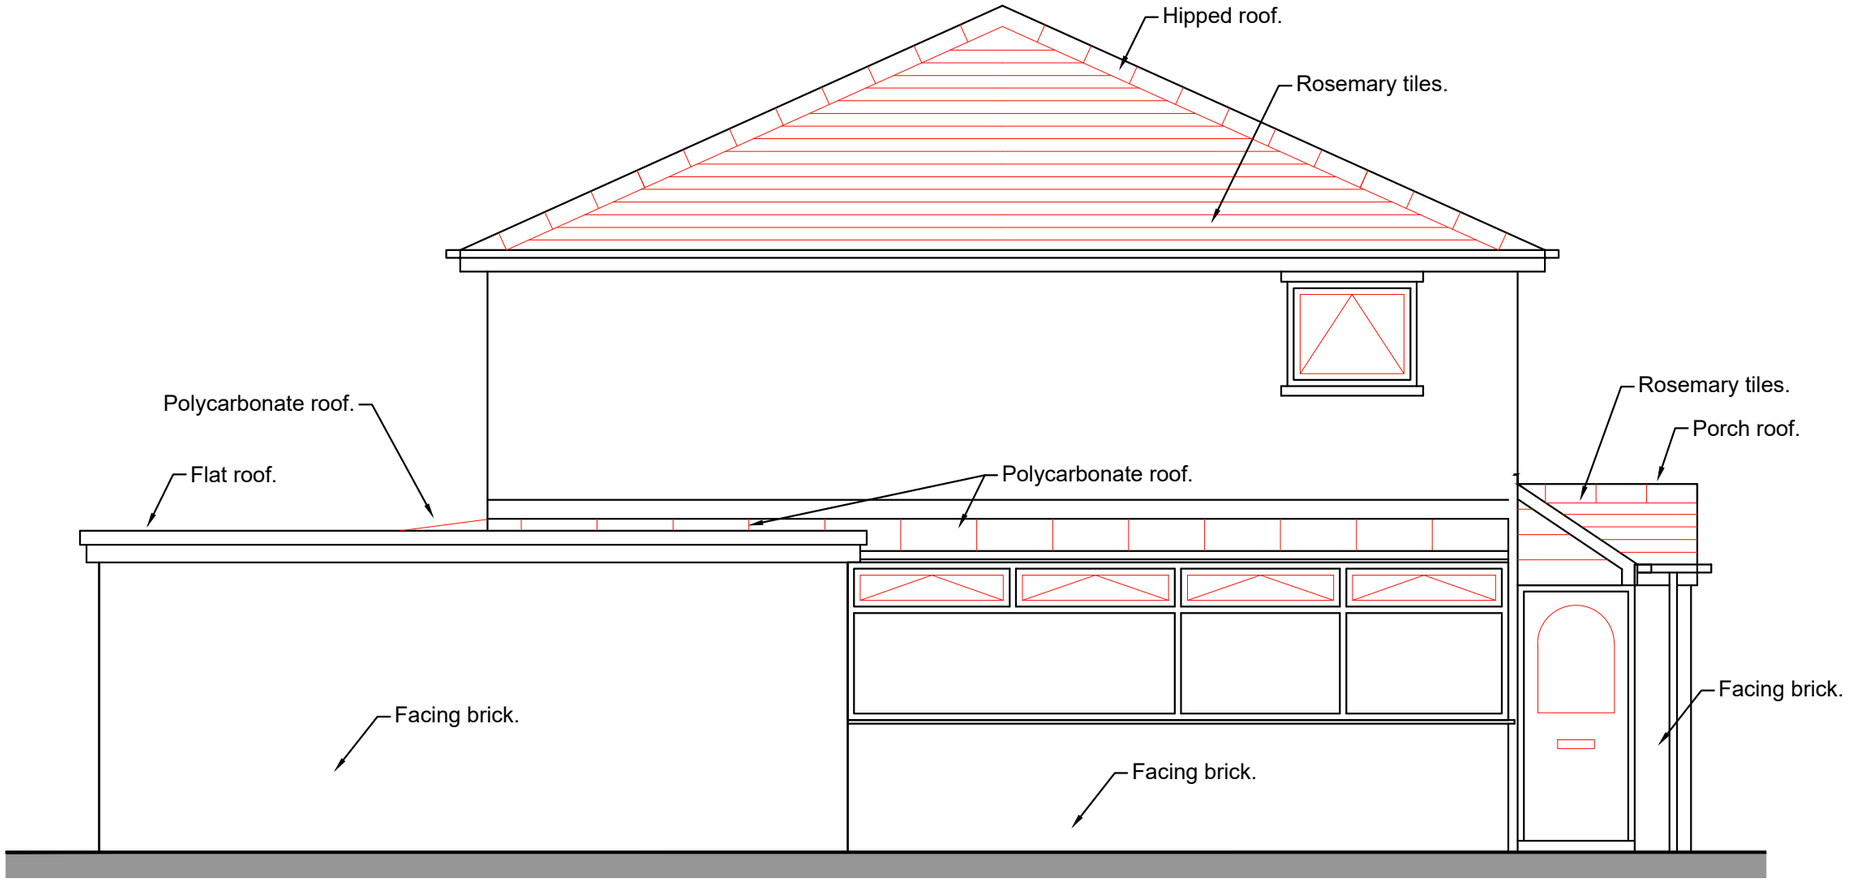

Existing Side Elevation to rear 1:50

Existing Side Elevation 1:50

0 500 1000 1500 2000 2500mm

SCALE 1:50

Revisions	A. A-----	00-00-00
This drawing is for planning permission only and is not a construction drawing.		
Drawing Title	EXISTING-SIDE-ELEVATIONS	
Job No. - Dwg No.	CPN/2025/3 .	–
Client:	Christine and Paul Newman 3 Rose Grove Wombwell; Barnsley S73 8NE .	
Scale.	1:50	

ONE Architect Redboxone