




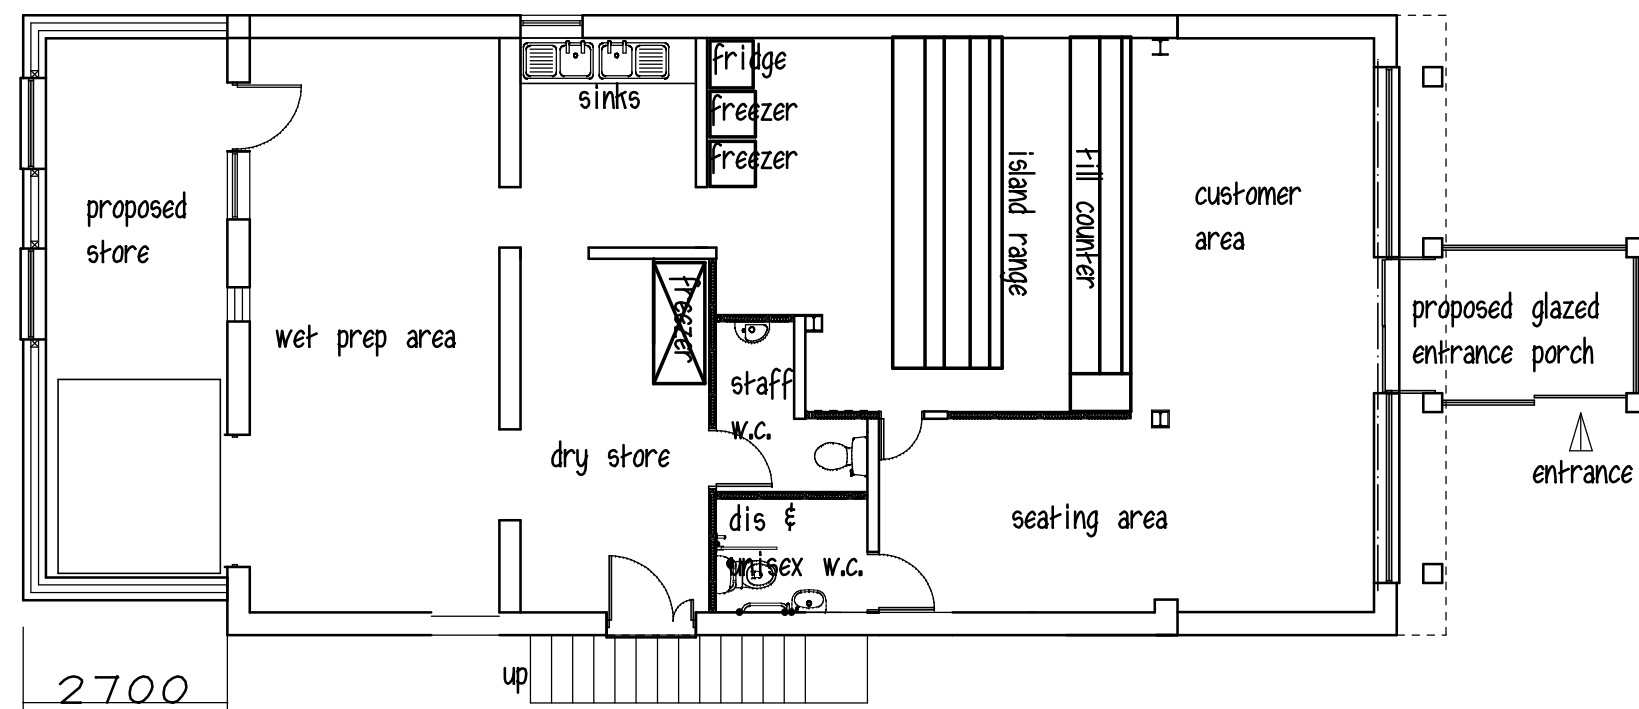

GROUND FLOOR

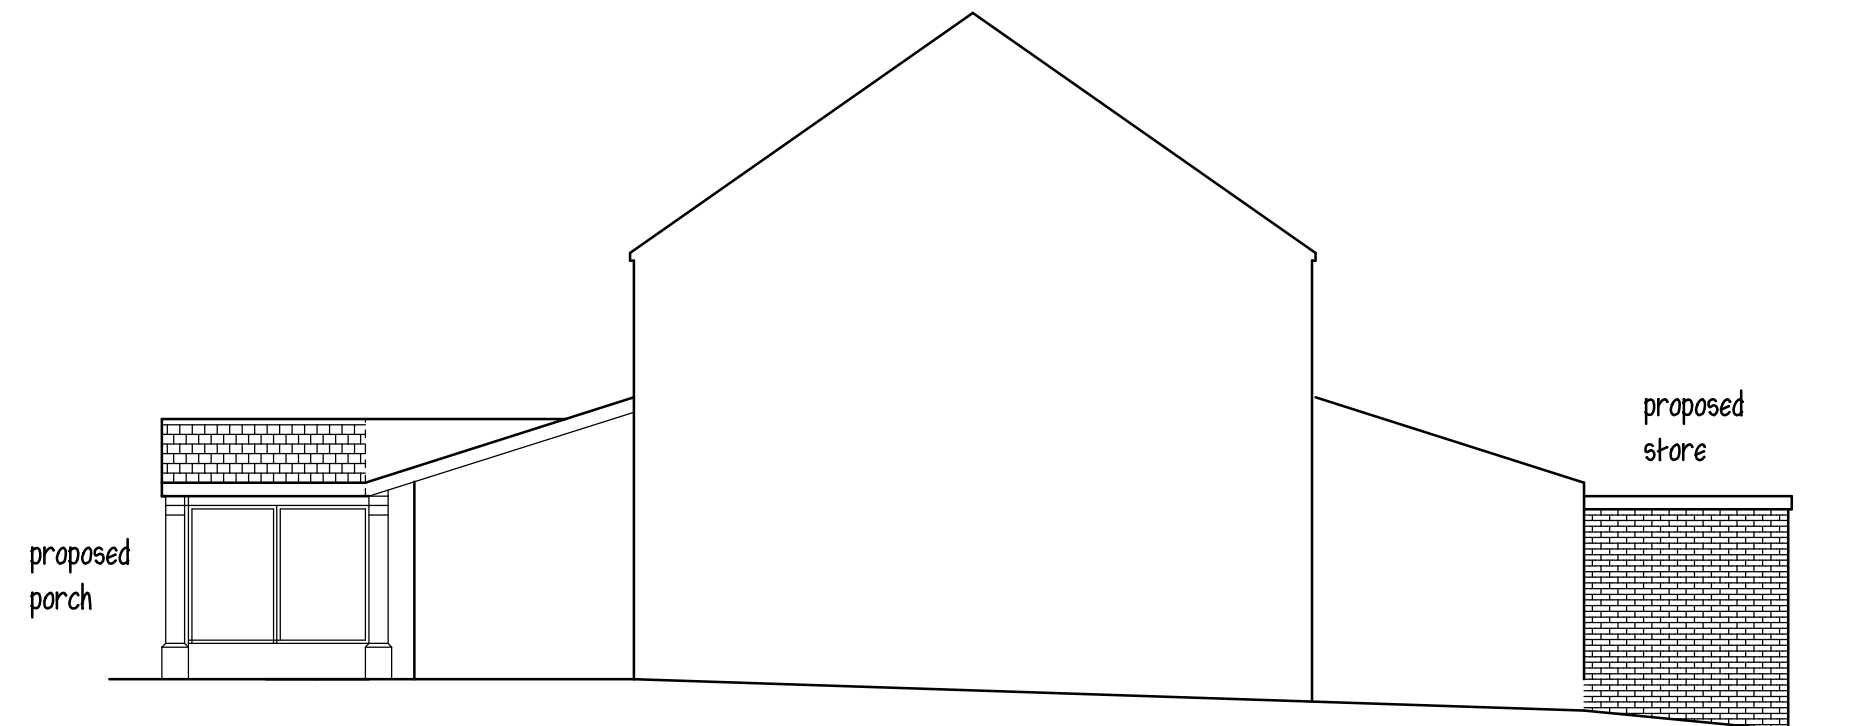


SIDE ELEVATION

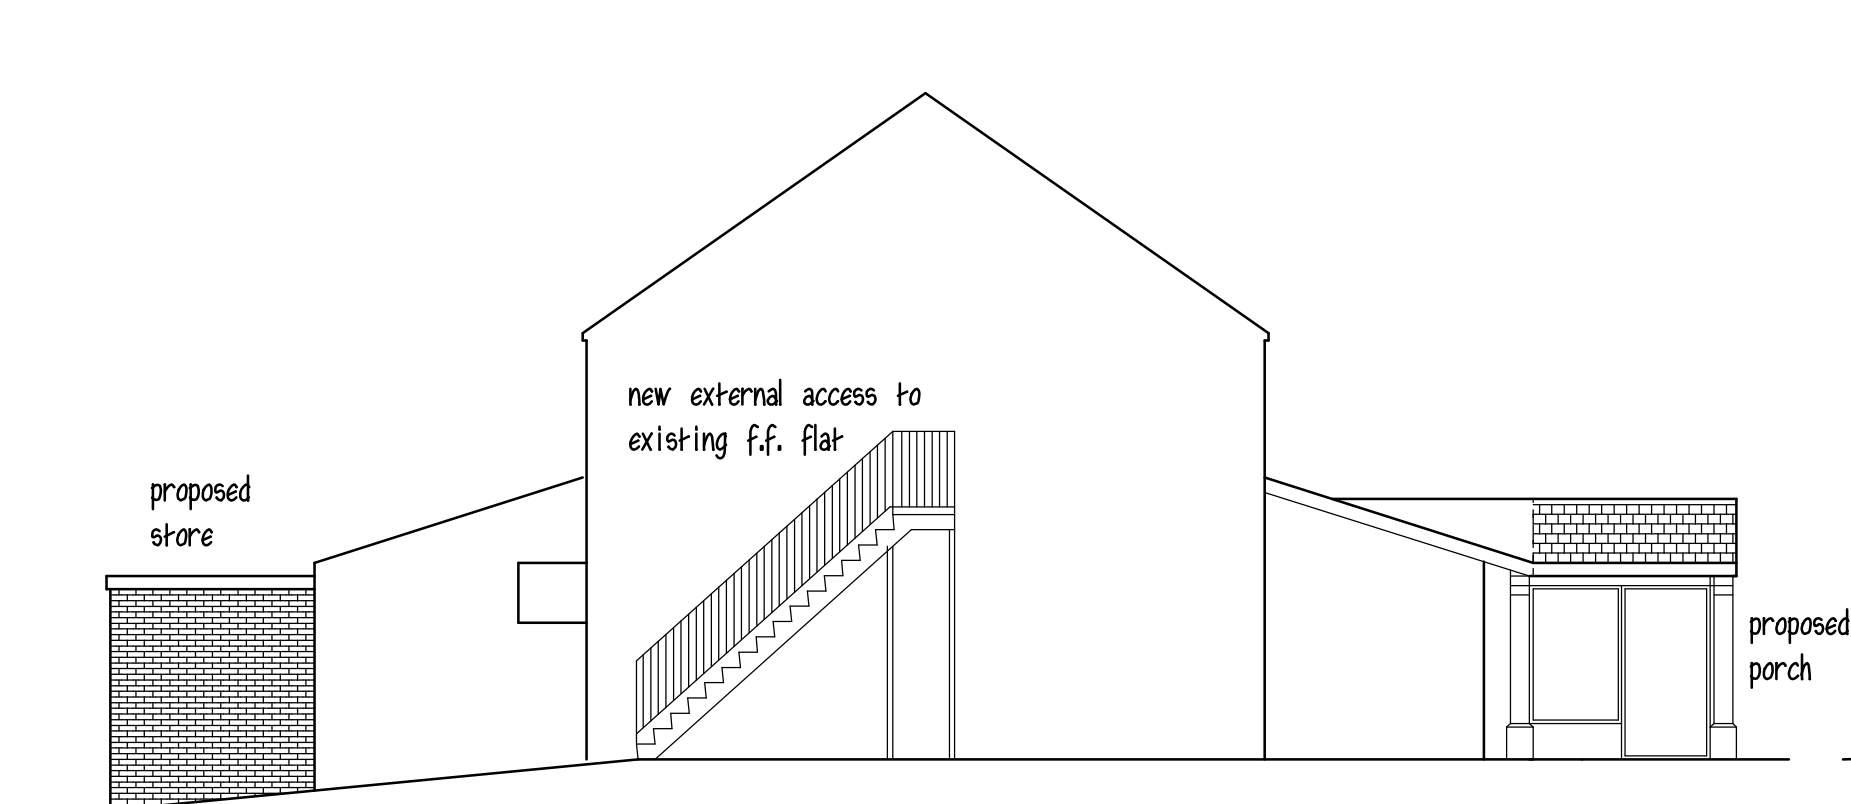

SIDE ELEVATION



FRONT ELEVATION

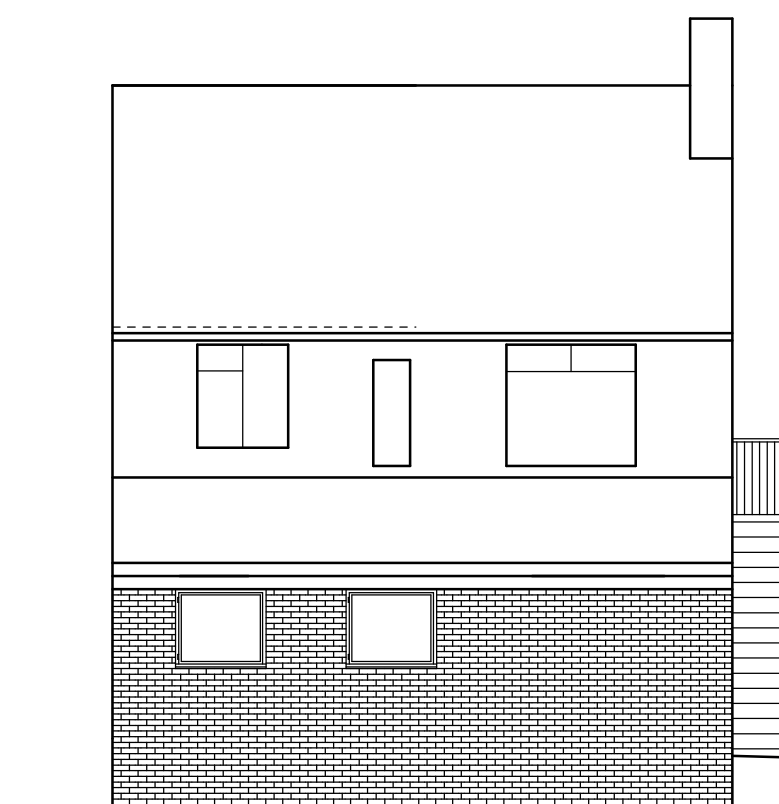

REAR ELEVATION

KDSM LTD.

PROPOSED REAR EXTENSION
& FRONT PORCH.

SHAW'S FISH SHOP
THORNLEY HOUSE,
BARNSELEY RD, DODWORTH

PLANS & ELEVATIONS

1:100 @A2 MAY15

Peter Thompson

Linwood
Barnsley Road
Dodworth
Barnsley S753JR



tel £ 01226
fax 201391