Rev. 1


Drg. No. P42-XX01




ELEVATION A-A



ELEVATION B-B

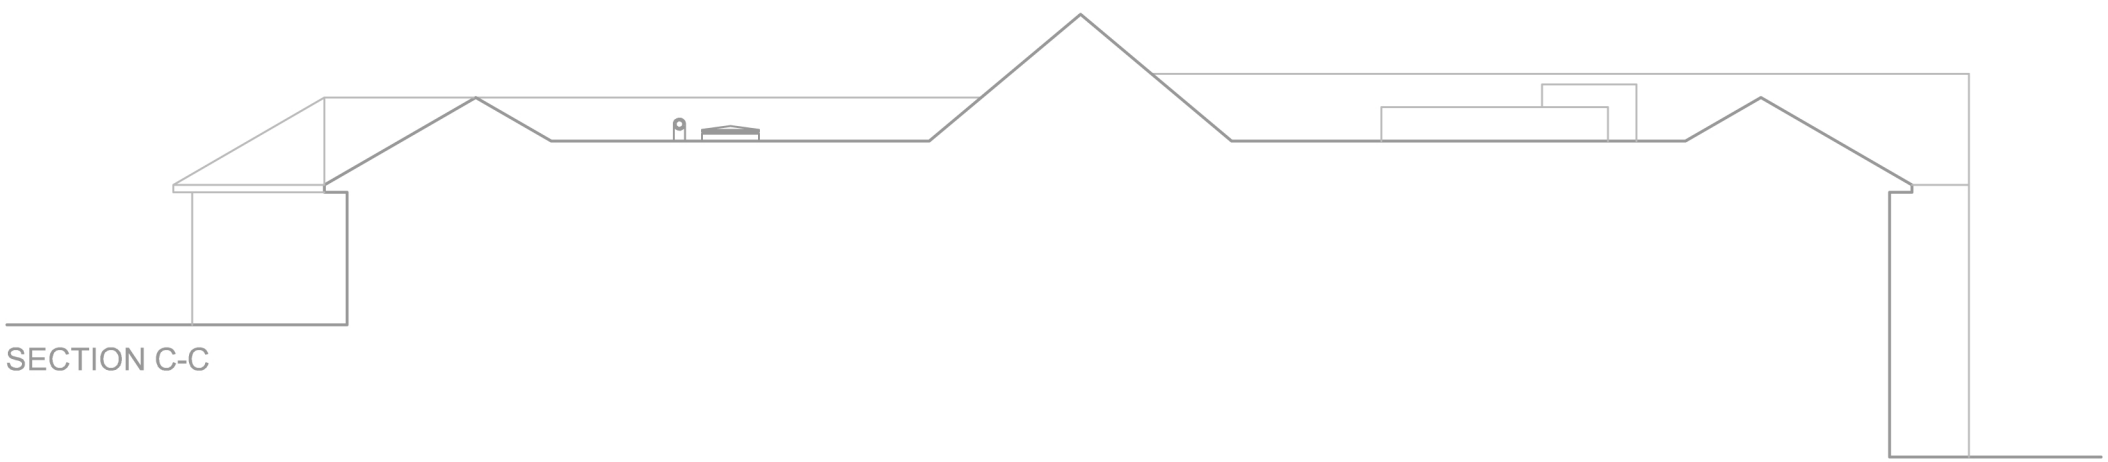

SECTION C-C

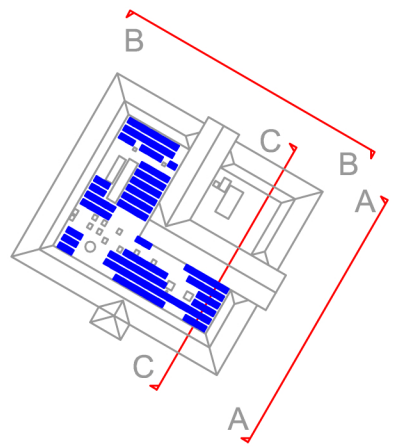

Notes:

DAS
Solar made Simple

2 Hamilton Place
Hamilton Way
Mansfield
NG18 5FA

Call: 0844 414 6637
Email: Solar@dastechnology.co.uk
www.dastechnology.co.uk

Rev	By	Date	Details	Chkd
1	GS	Jan 12	Planning Issue	MW

Drawing Status: PLANNING ISSUE

Scale (A3): 1:200 | Drawn by: GSD

Date: 24.01.12 | Checked by: MW

Client: C.R.T. RENEWABLES

Project: PRIORY CAMPUS

Title: EXISTING ELEVATIONS

Drawing number: 03-00001-P42-XX01