KEY

SP - SOIL PIPE
RWP - RAIN WATER PIPE
S/WM/H - SURFACE WATER MANHOLE
F/WM/H - FOUL WATER MANHOLE

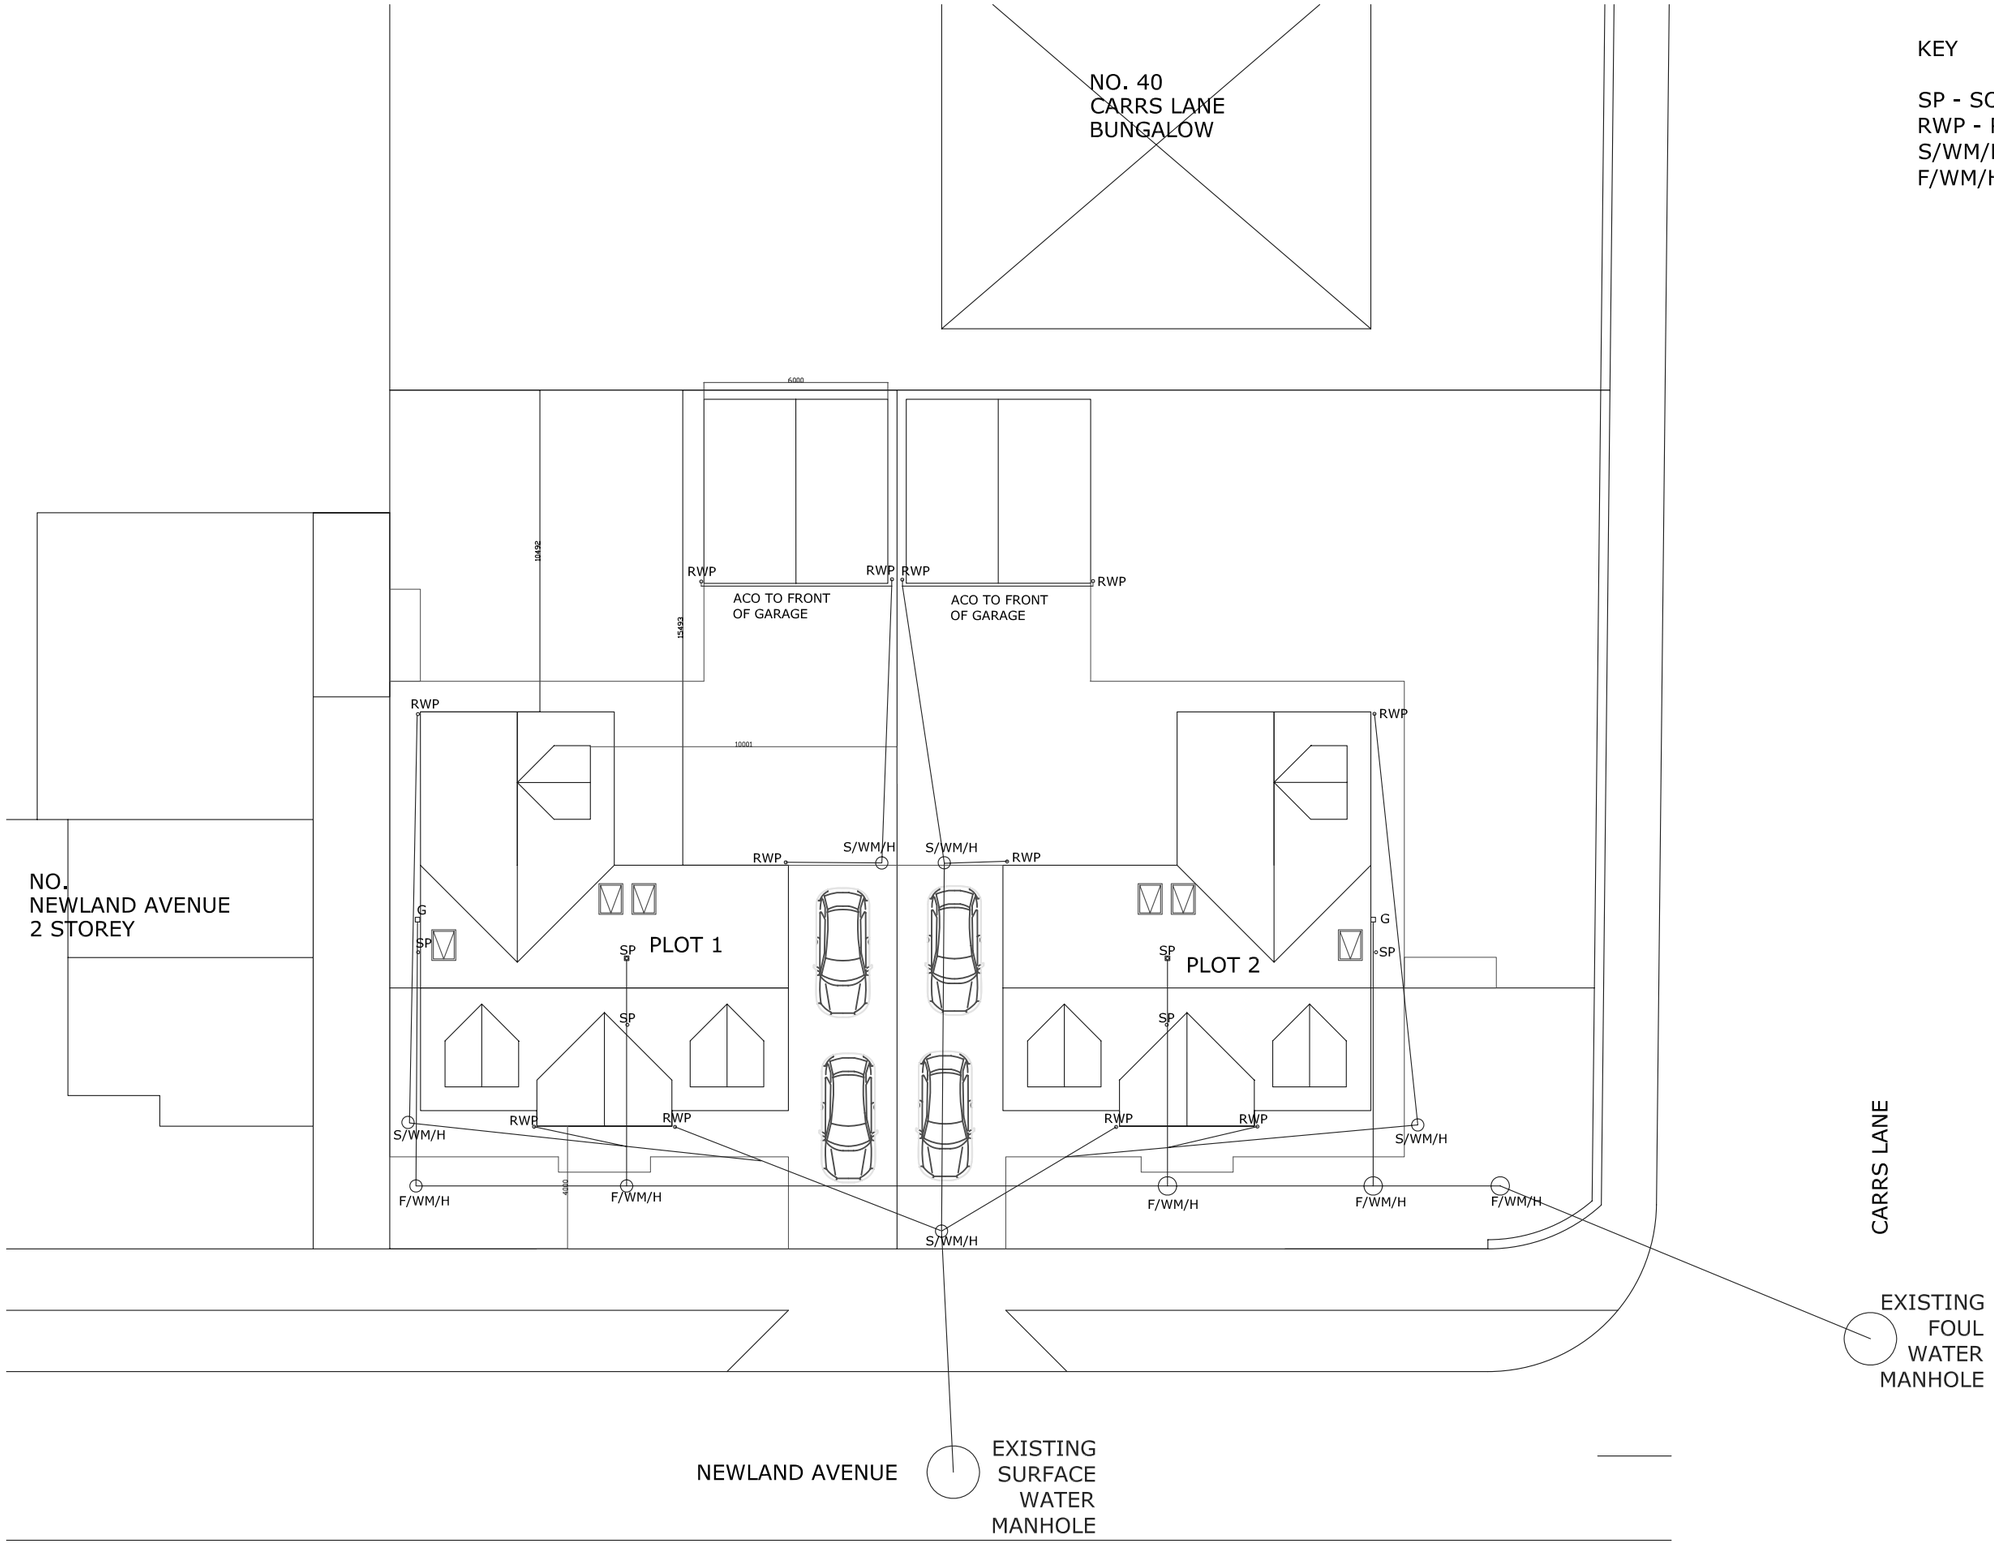

PROPOSED DRAINAGE LAYOUT

SITE
LAND ADJACENT TO 40 CARRS LANE, CUDWORTH, BARNSLEY

CLIENT
MR T COWLEY

DRAWING TITLE
PROPOSED DRAINAGE LAYOUT

DRAWING NO.
26/06

SCALE
1:200 @A3

DATE
21.02.2026

REVISION
/