
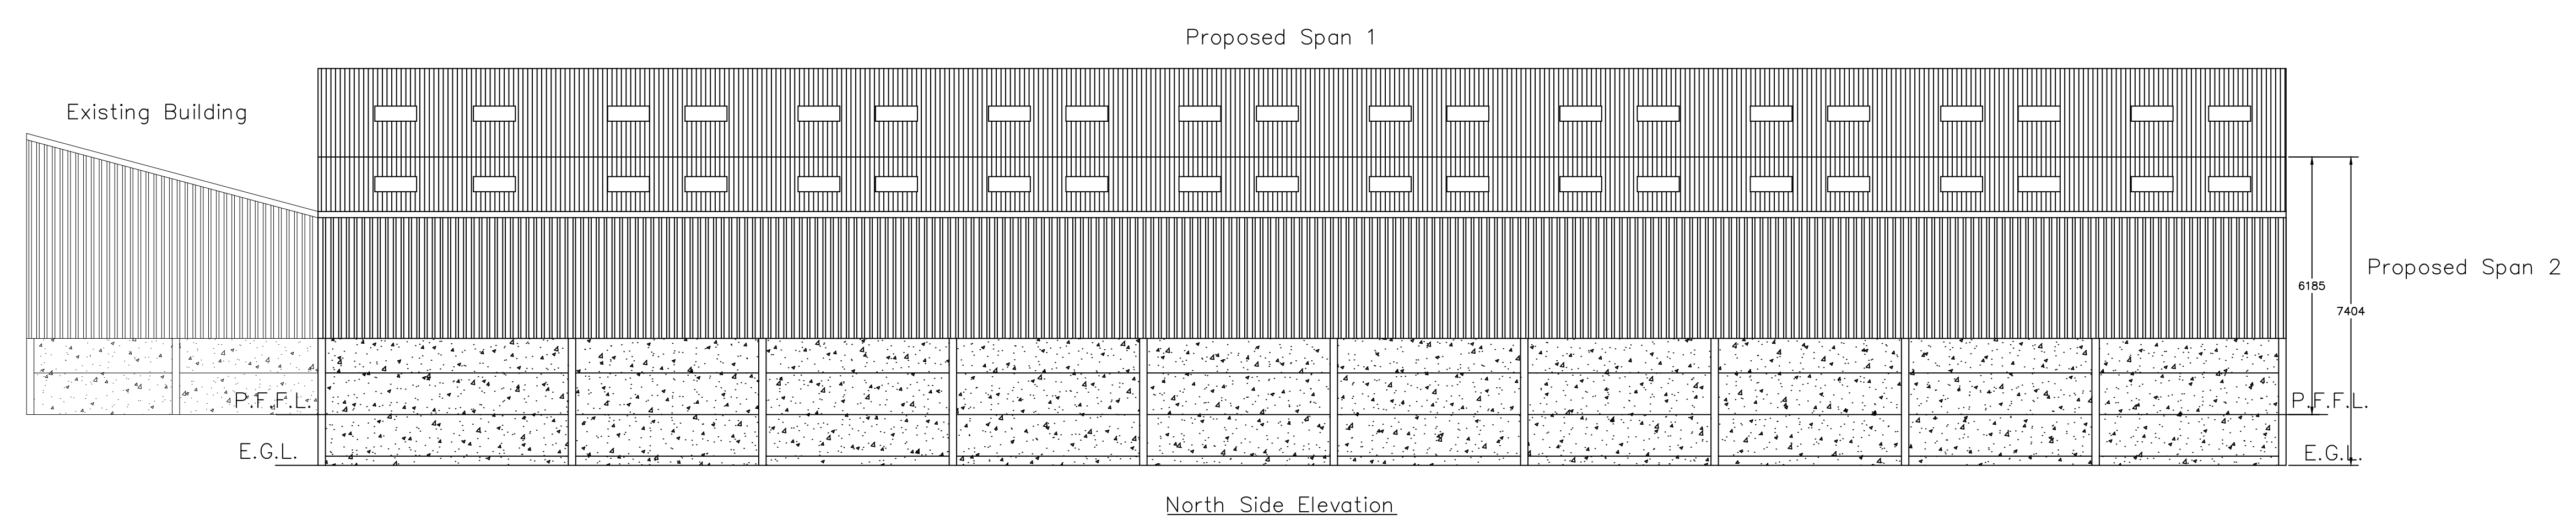


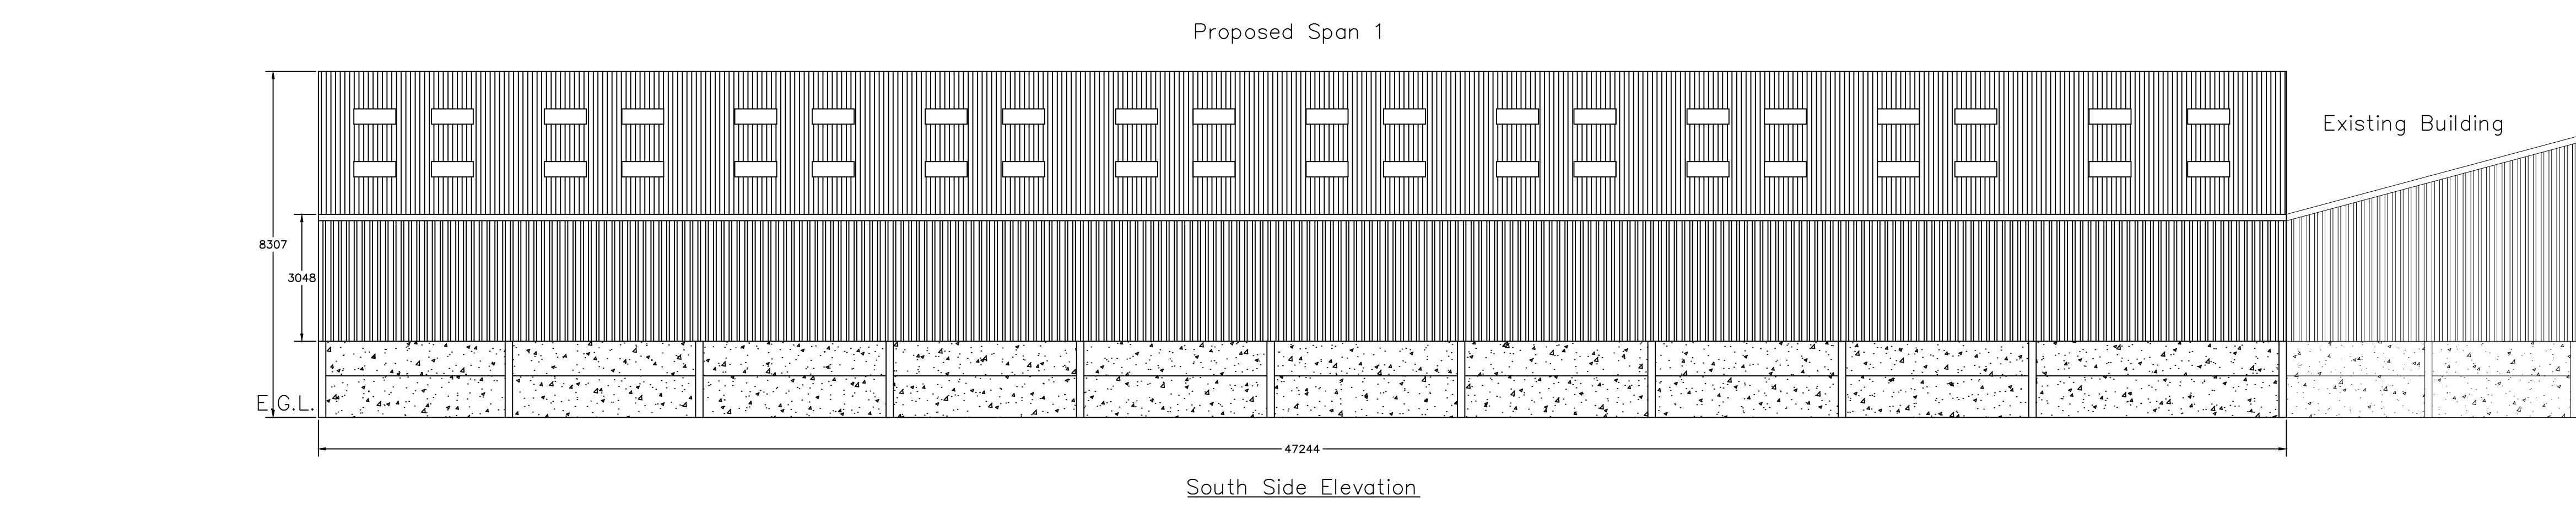

- Roof cladding to be Natural coloured fibre cement sheeting
- Vertical cladding to be treated Yorkshire boarding
- Pre-stressed concrete panels below cladding
- All dimensions shown in mm

Rev.	Revision Description	Drn	Chkd	Appd	Date
© Copyright					
A & H Structures Ltd					
Narlow Works, Thorpe, ASHBOURNE. DE6 2AT Tel: 01335 350419 Fax: 01335 350533					
Client: Mr J P Hill Kidfield Farm, Hoyland Swaine, Sheffield, S36 7JX					
Project: Proposed Agricultural Livestock Building					
Title: Side Elevation Drawing					
Drawn by: Joanne Stanley		Designed by:		Checked:	
Date: 24.01.2017		Index No.:		Approved:	
Scales: 1:100 @ A1					
Drawing No: 1171-001					Revision