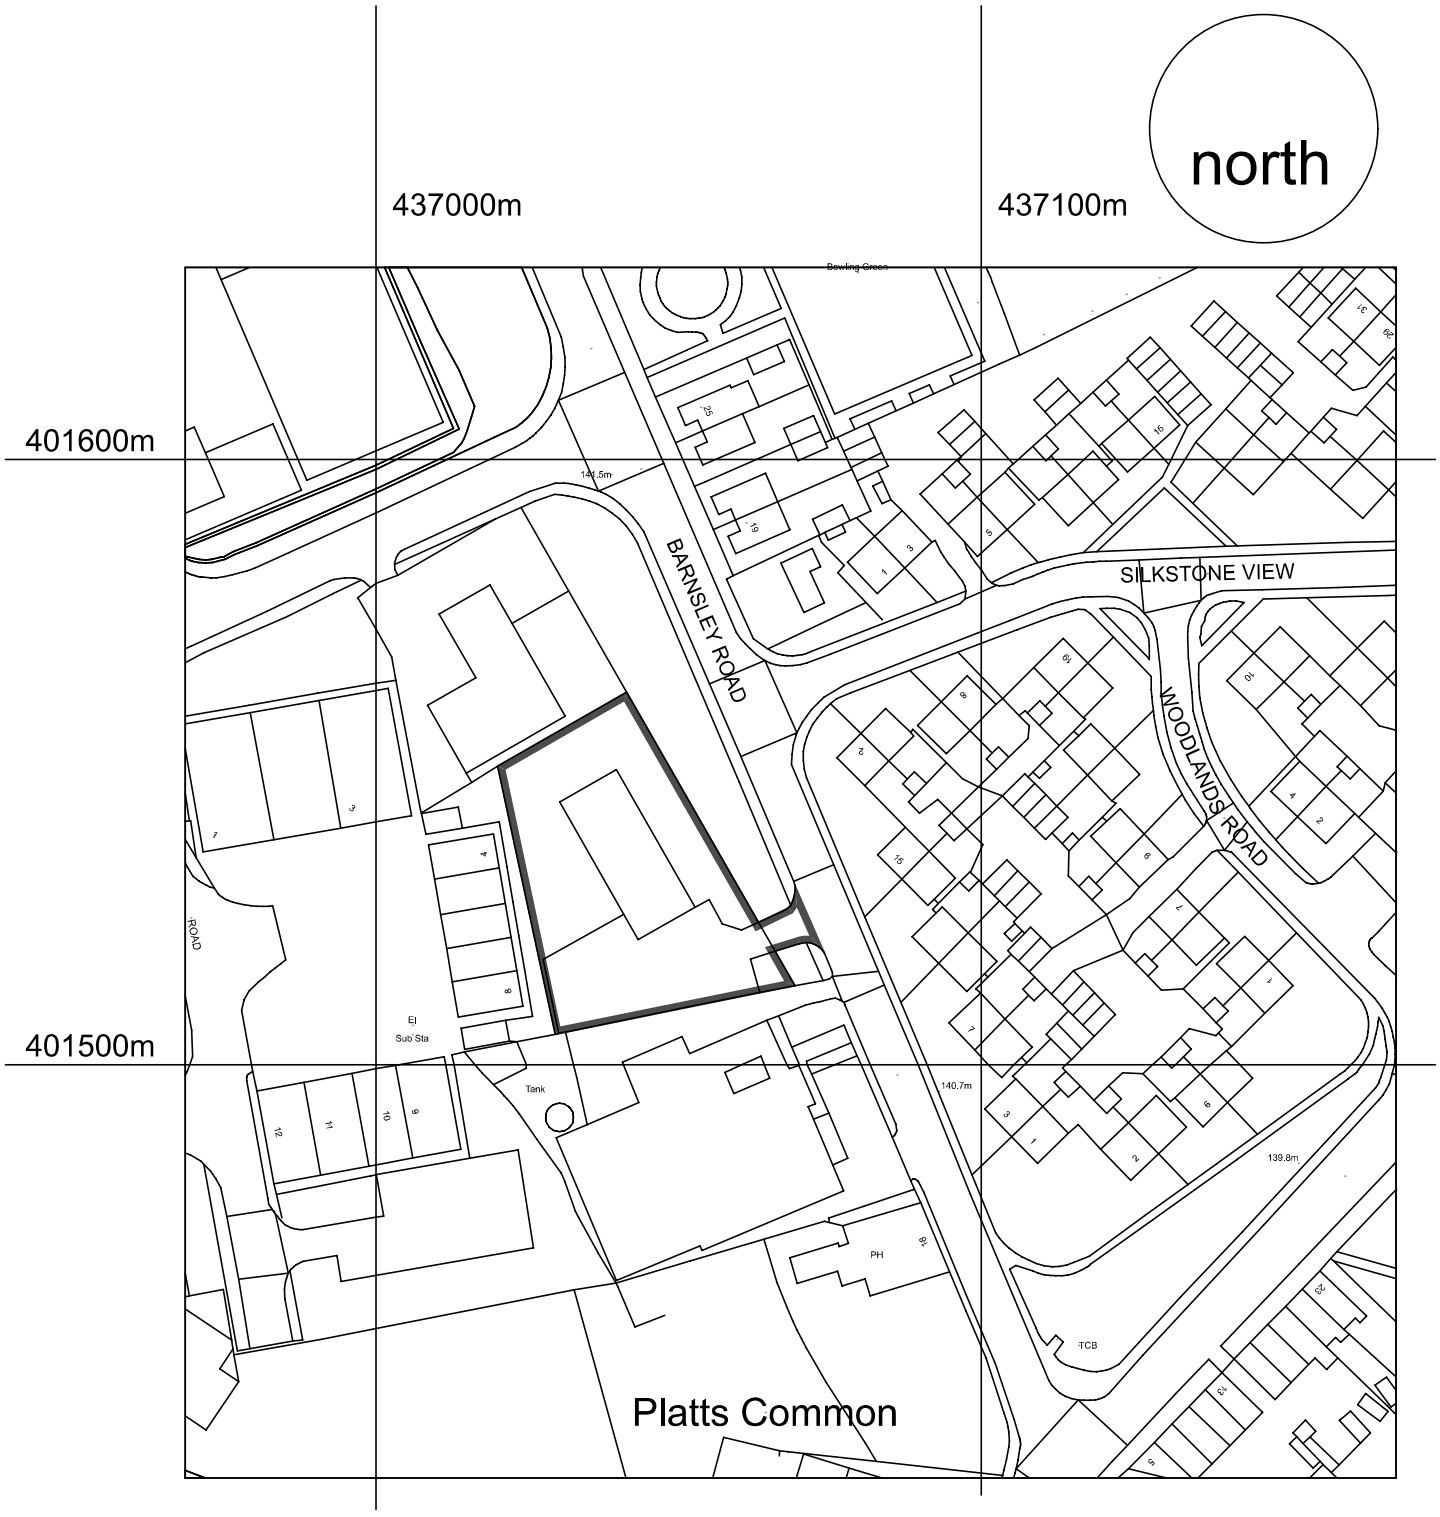

Crown Copyright and database rights 2017 OS 100019980

Proposed Alterations to 1 - 6 Barnsley Road Hoyland Barnsley.

Location Plan scale - 1:1250