


**Proposed Eastern Elevation**
Scale **1:100**

ALL ROOFING MATERIALS, WALL MATERIALS FENESTRATION AND DETAILS TO MATCH EXISTING ON SITE

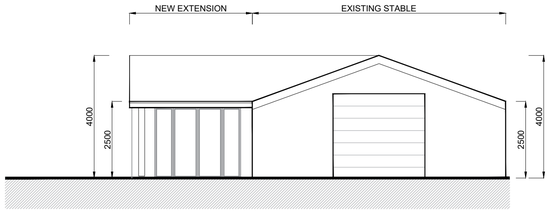


**Proposed Northern Elevation**
Scale **1:100**

ALL ROOFING MATERIALS, WALL MATERIALS FENESTRATION AND DETAILS TO MATCH EXISTING ON SITE




**Proposed Southern Elevation**
Scale **1:100**

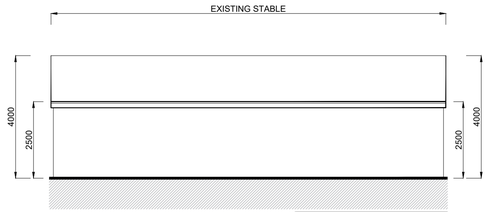ALL ROOFING MATERIALS, WALL MATERIALS FENESTRATION AND DETAILS TO MATCH EXISTING ON SITE




**Proposed Western Elevation**
Scale **1:100**

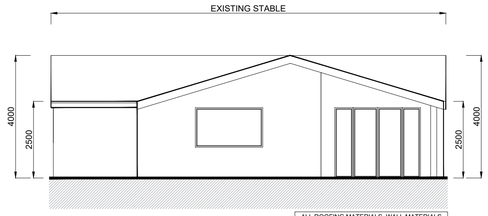ALL ROOFING MATERIALS, WALL MATERIALS FENESTRATION AND DETAILS TO MATCH EXISTING ON SITE




**Proposed Site Plan**
Scale **1:500**

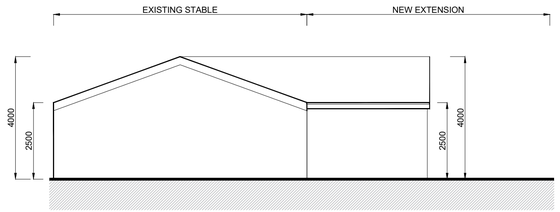


**Location Plan**
Scale **1:1250**

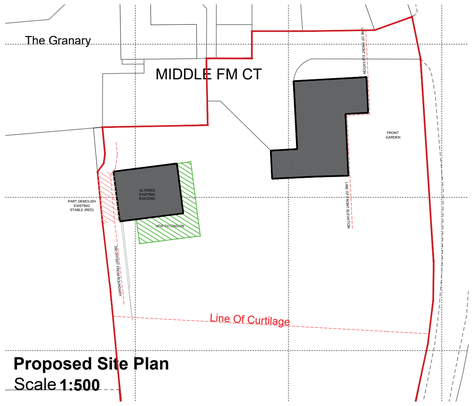


**Proposed Plan**
Scale **1:50**


Hirst Architects
RIBA Chartered Practice

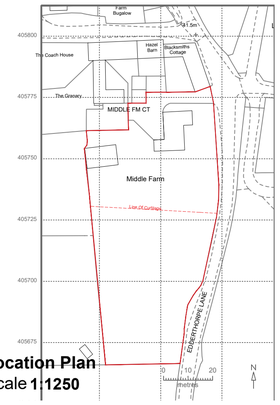W: www.HirstArchitects.com
E: Office@HirstArchitects.com
T: 01226 491 777

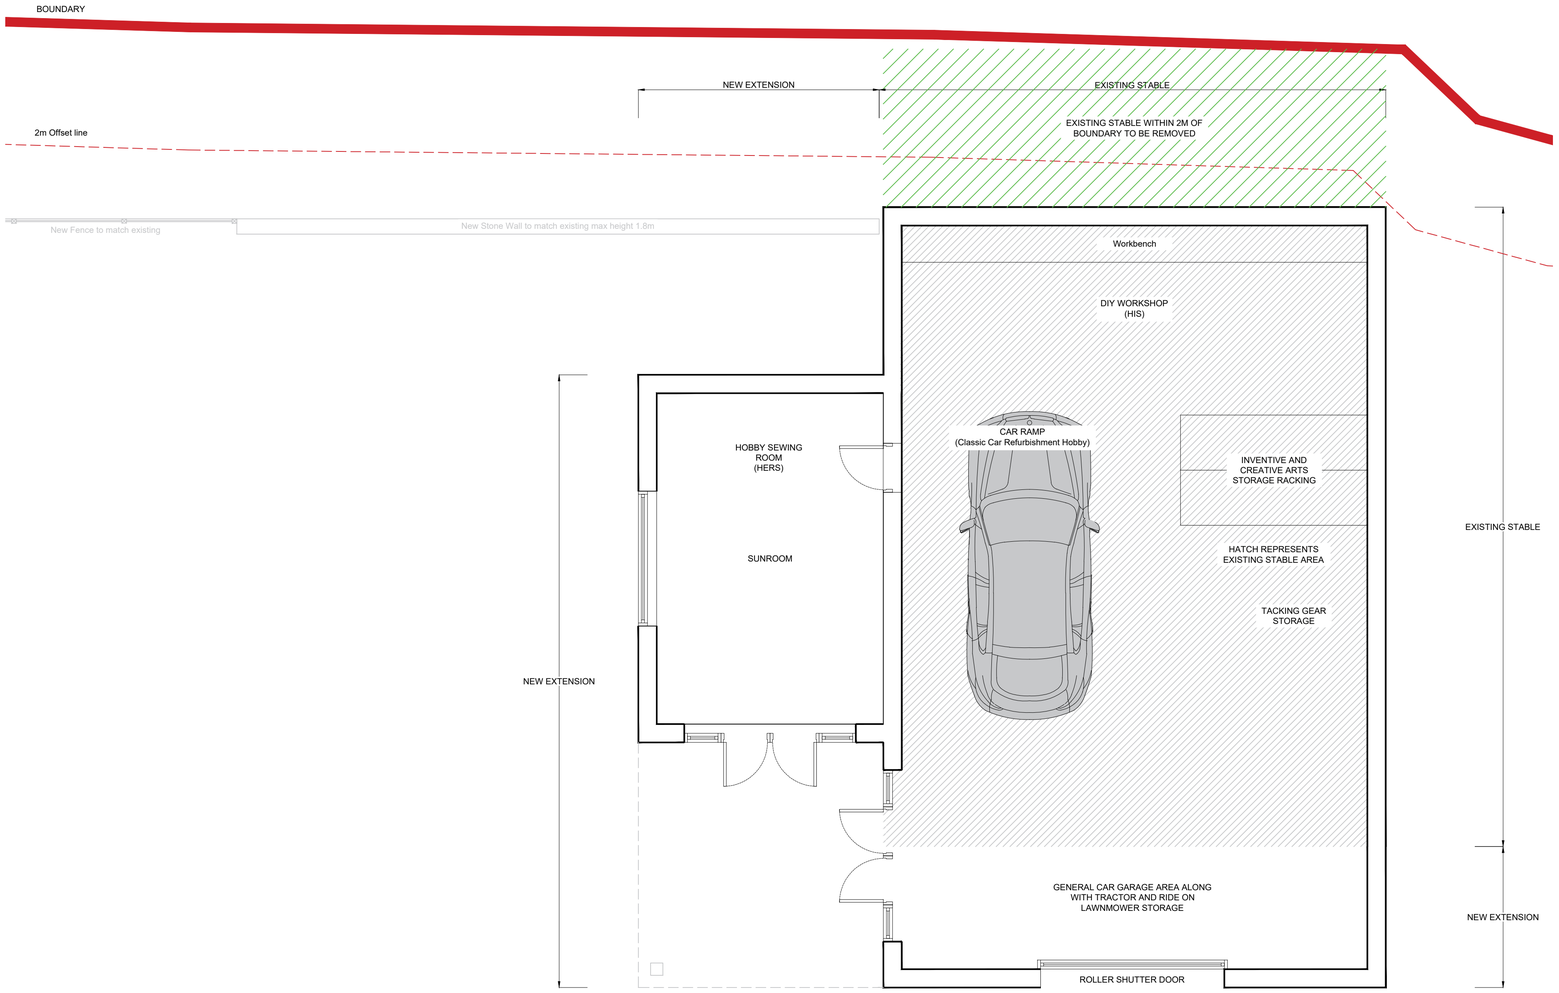

THIS DRAWING/COPY AND ANY DESIGN THEREON IS PROTECTED BY COPYRIGHT AND IS THE PROPERTY OF HIRST ARCHITECTS LTD. IT IS TO BE USED ONLY FOR THE PURPOSE FOR WHICH IT WAS EXPRESSLY LOANED AND IS NOT TO BE COPIED IN ANY FORMAT, INFORMATION WITHIN THIS DRAWING IS NOT TO BE PASSED TO ANY THIRD PARTY WITHOUT PRIOR WRITTEN CONSENT. ALL MEASUREMENTS TO BE CHECKED ON SITE PRIOR TO CONSTRUCTION. DO NOT SCALE THIS DRAWING.

General orientation to be considered to be with North to the top of the page as shown above unless noted otherwise.

--- REVIEW COPY NOT FOR CONSTRUCTION ---

Important Notes:
All measurements to be confirmed by the main contractor pre-commencement.

## PROJECT DETAILS

CLIENT / APPLICANT
Mr Mark Caves

SITE ADDRESS
Middle Farm Court,
Edderthorpe Lane,
Cudworth, Barnsley
S71 5EY

PROJECT STAGE
PLANNING

JOB NUMBER
HA-24-12

RIBA STAGE
-03

DRAWING TITLE
Proposed Combined Plans

REV
Revision 2

| REV. | DESCRIPTION | DATE |
|---|---|---|
| -- | First Issued. | 2024 |
| 01 | Amended plans based on planners comments | 2024 |
| 02 | Significant Size Reduction | 2025 |
| 03 | Significant Size Reduction 2 | 2026 |
| -- | | |
| -- | | |
| -- | | |
| -- | | |
| -- | | |
| -- | | |
| -- | | |
| -- | | |

SCALE
**VARIES**

**A.1**


**Hirst Architect LTD**
Royal Institute of British Architects
Chartered Practice
Office@HirstArchitects.com
**01226 491 777**