

This drawing is the copyright and remains the property of Charrette Architecture Ltd and must not be reproduced in whole or in part without their written permission.
Refer to printed dimensions. All dimensions are to be checked by using site measurements and discrepancies reported to the designers.
This drawing must be read in conjunction with all other Consultants and Subcontractors drawings, together with any written specifications and relevant contract documents

Existing
West Front
Elevation
Scale 1 : 100





Existing
North Side
Elevation
Scale 1 : 100



Existing
East Rear
Elevation
Scale 1 : 100



Existing
South Side
Elevation
Scale 1 : 100

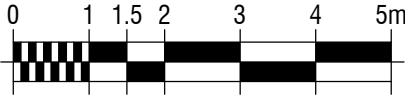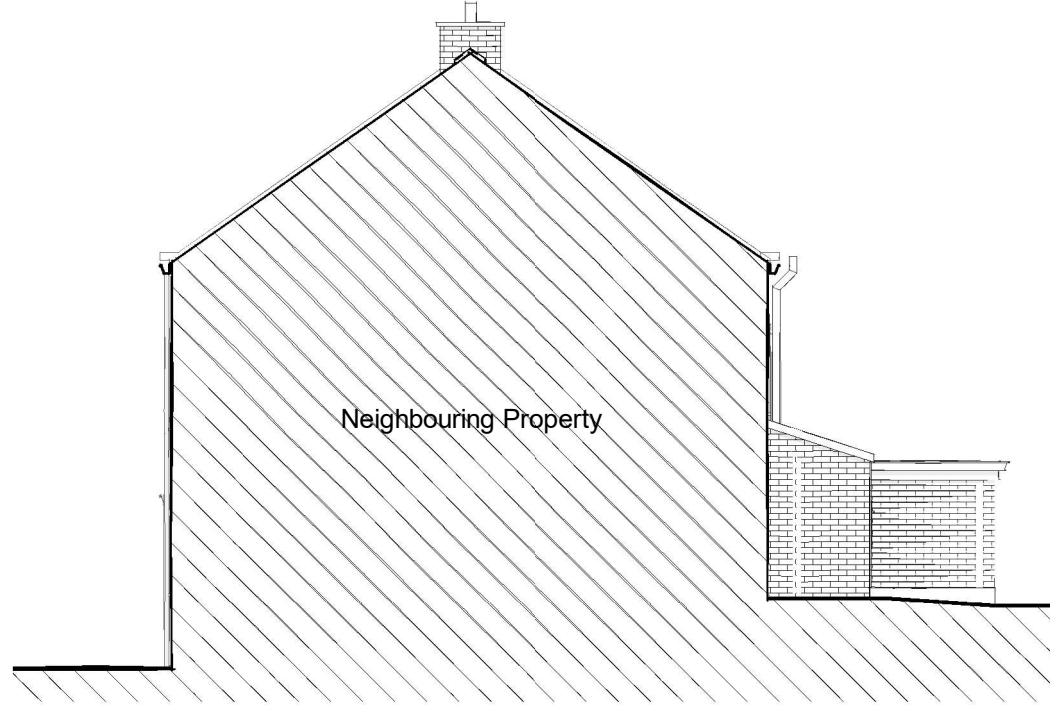

1:100 SCALE BAR

Charrette Architecture Ltd

Charrette Architecture Ltd
Clayton West Huddersfield
West Yorkshire HD8 9QG
Tel: 01484 975770
Mobile: 07801 816598
Email: dale@charrettearchitecture.co.uk
Web: www.charrettearchitecture.co.uk

Project 37 High Street
Penistone
Sheffield
S36 6BR

Date 16/05/23

Scale 1 : 100

Client Mr M & Mrs A Thompson

Title Elevations Existing

Sheet Size A3

Drawn DRJ

REV	DESCRIPTION	BY	DATE
Issue	Planning		
Project Ref.	123	Drawing No.	P05
		Revision	