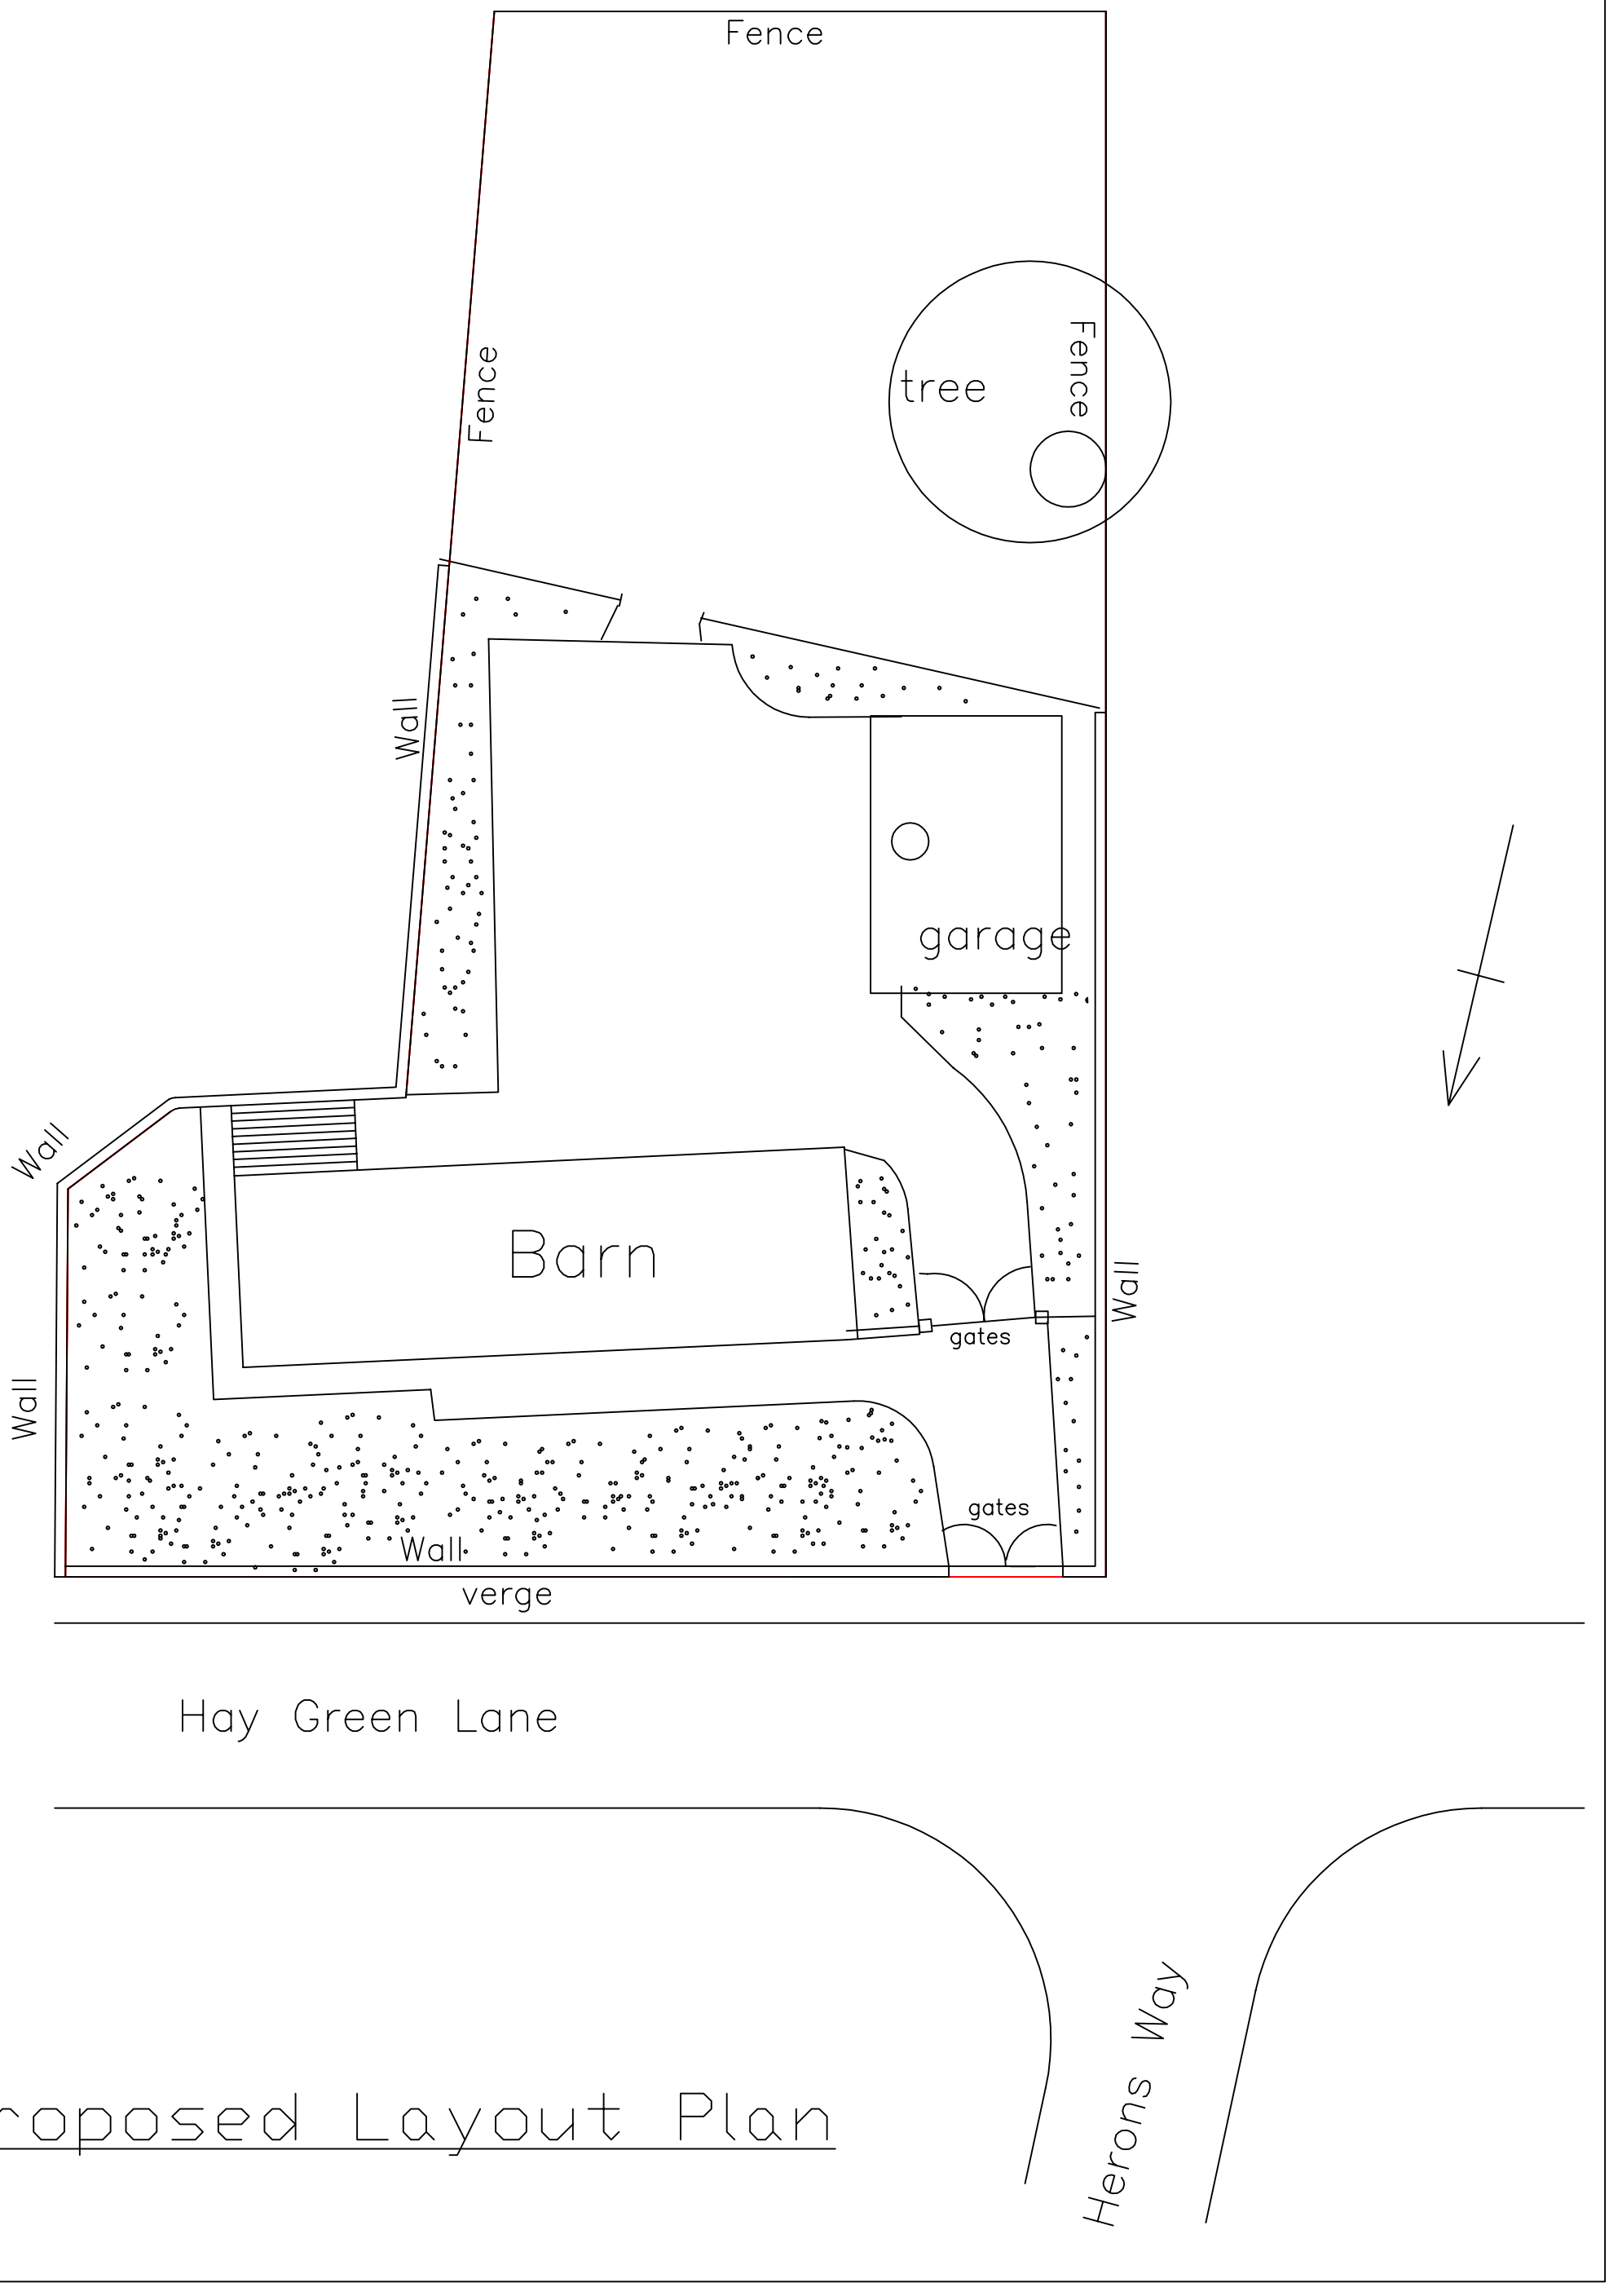


Proposed Layout Plan