


Current Levels

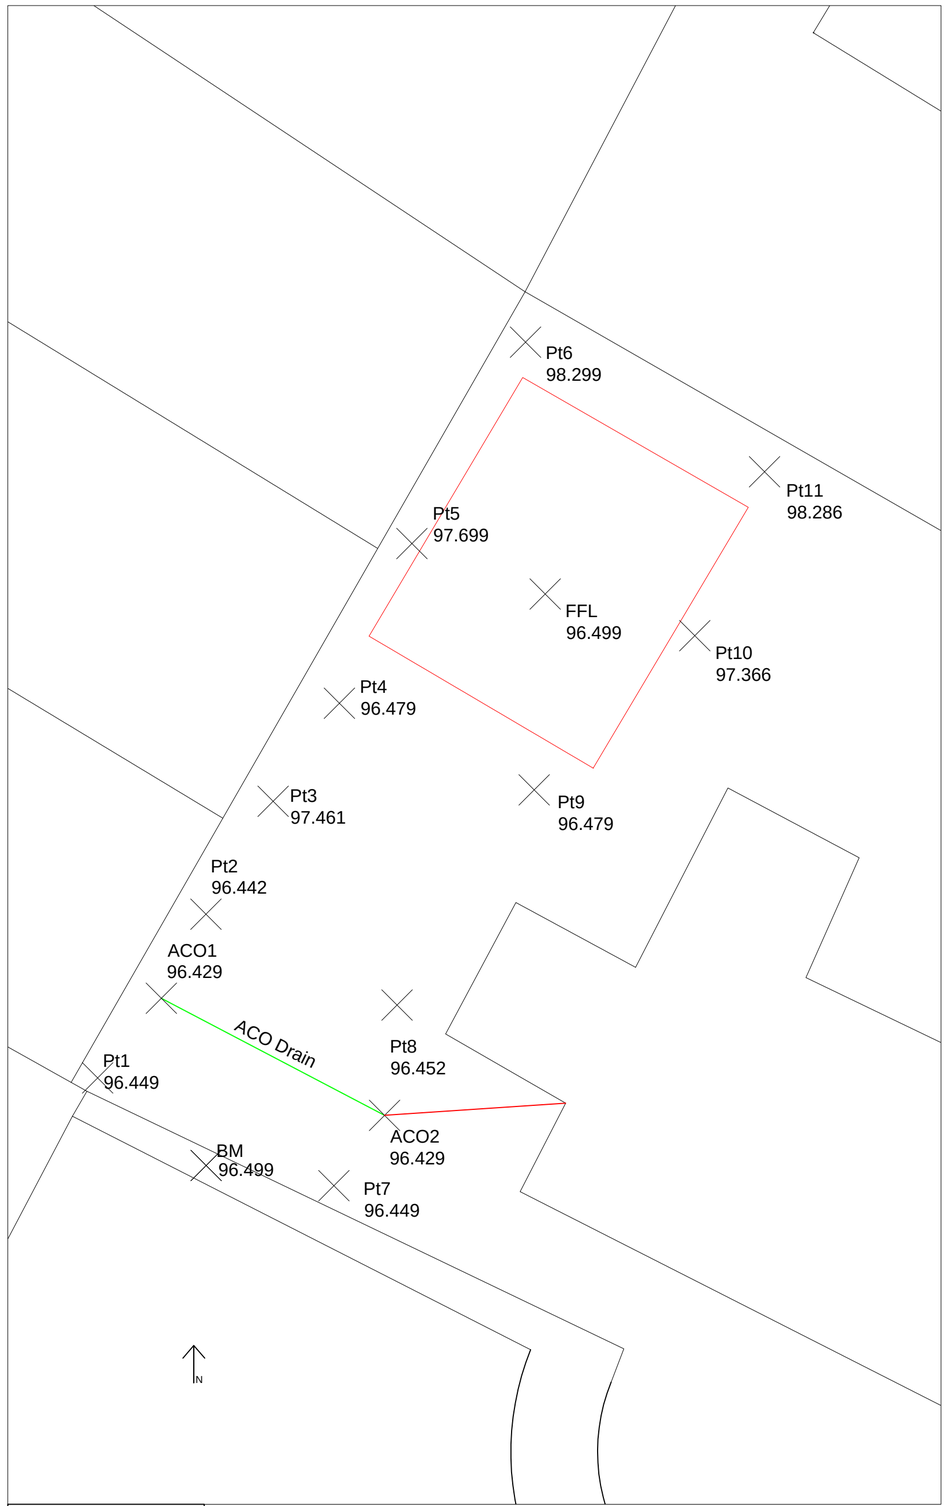

Proposed Levels

Rev.	By	Amendments	Date

PLANNING CONSULT,
DIGITAL MEDIA CENTRE,
COUNTY WAY,
BARNSLEY,
S70 2JW

Tel:- 01226 720814

Client

Mr Phil Jubb,
10 Withens Court,
Barnsley,
S756HY

Project

GARAGE

Drawing title

LEVELS

Scale	Drawn	Checked	Date
1:100	SC	SW	17/06/2013

Drawing No.	Revision	File
PC/PJ/JUNE/SC2		