
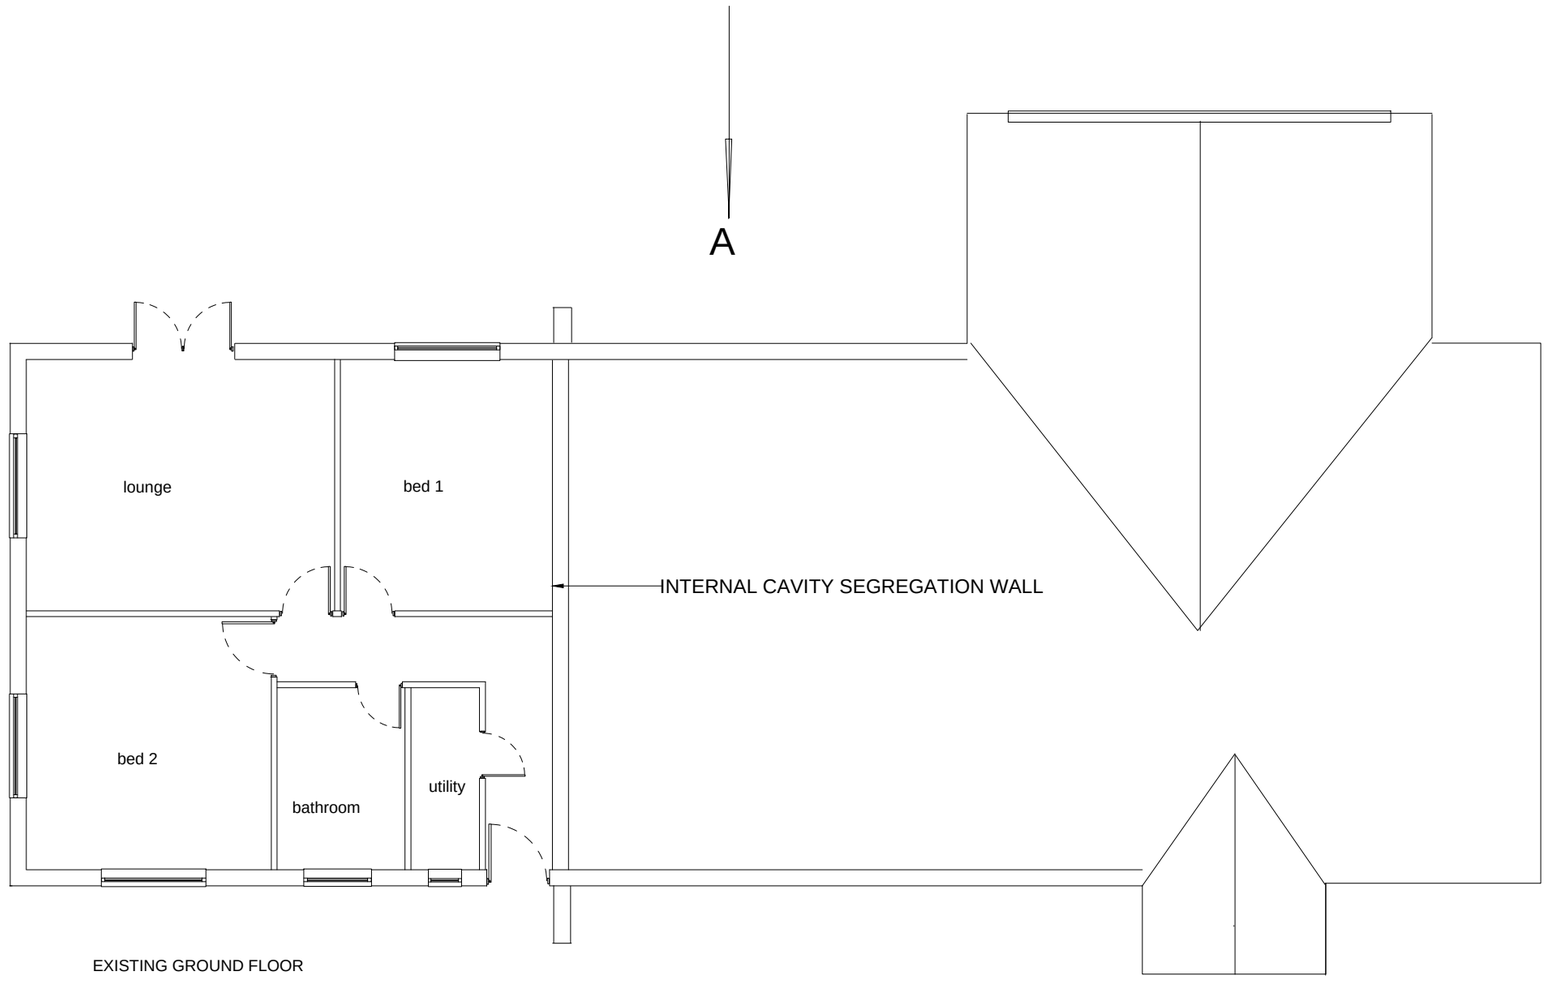


EXISTING GROUND FLOOR

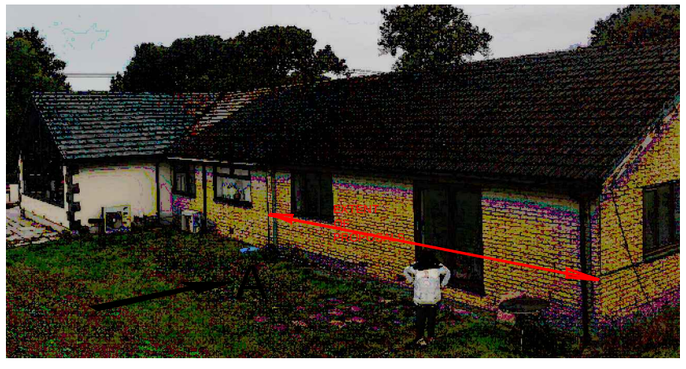

REF 2022/1087
EXTENDED TO 07/04/23

PROPOSED

EXISTING SINGLE STOREY EXTENSION WITH RAISED RIDGE HEIGHT AND DORMER ROOF TO EXISTING BUNGALOW.

APPLICANT MRS ANGELA HUTCHINSON, ALDHAM MILL FARM, WOMBWELL , BARSLEY. S73 8EG

EXISTING GROUND FLOOR PLAN
1:100

AMENDED MARCH 2023