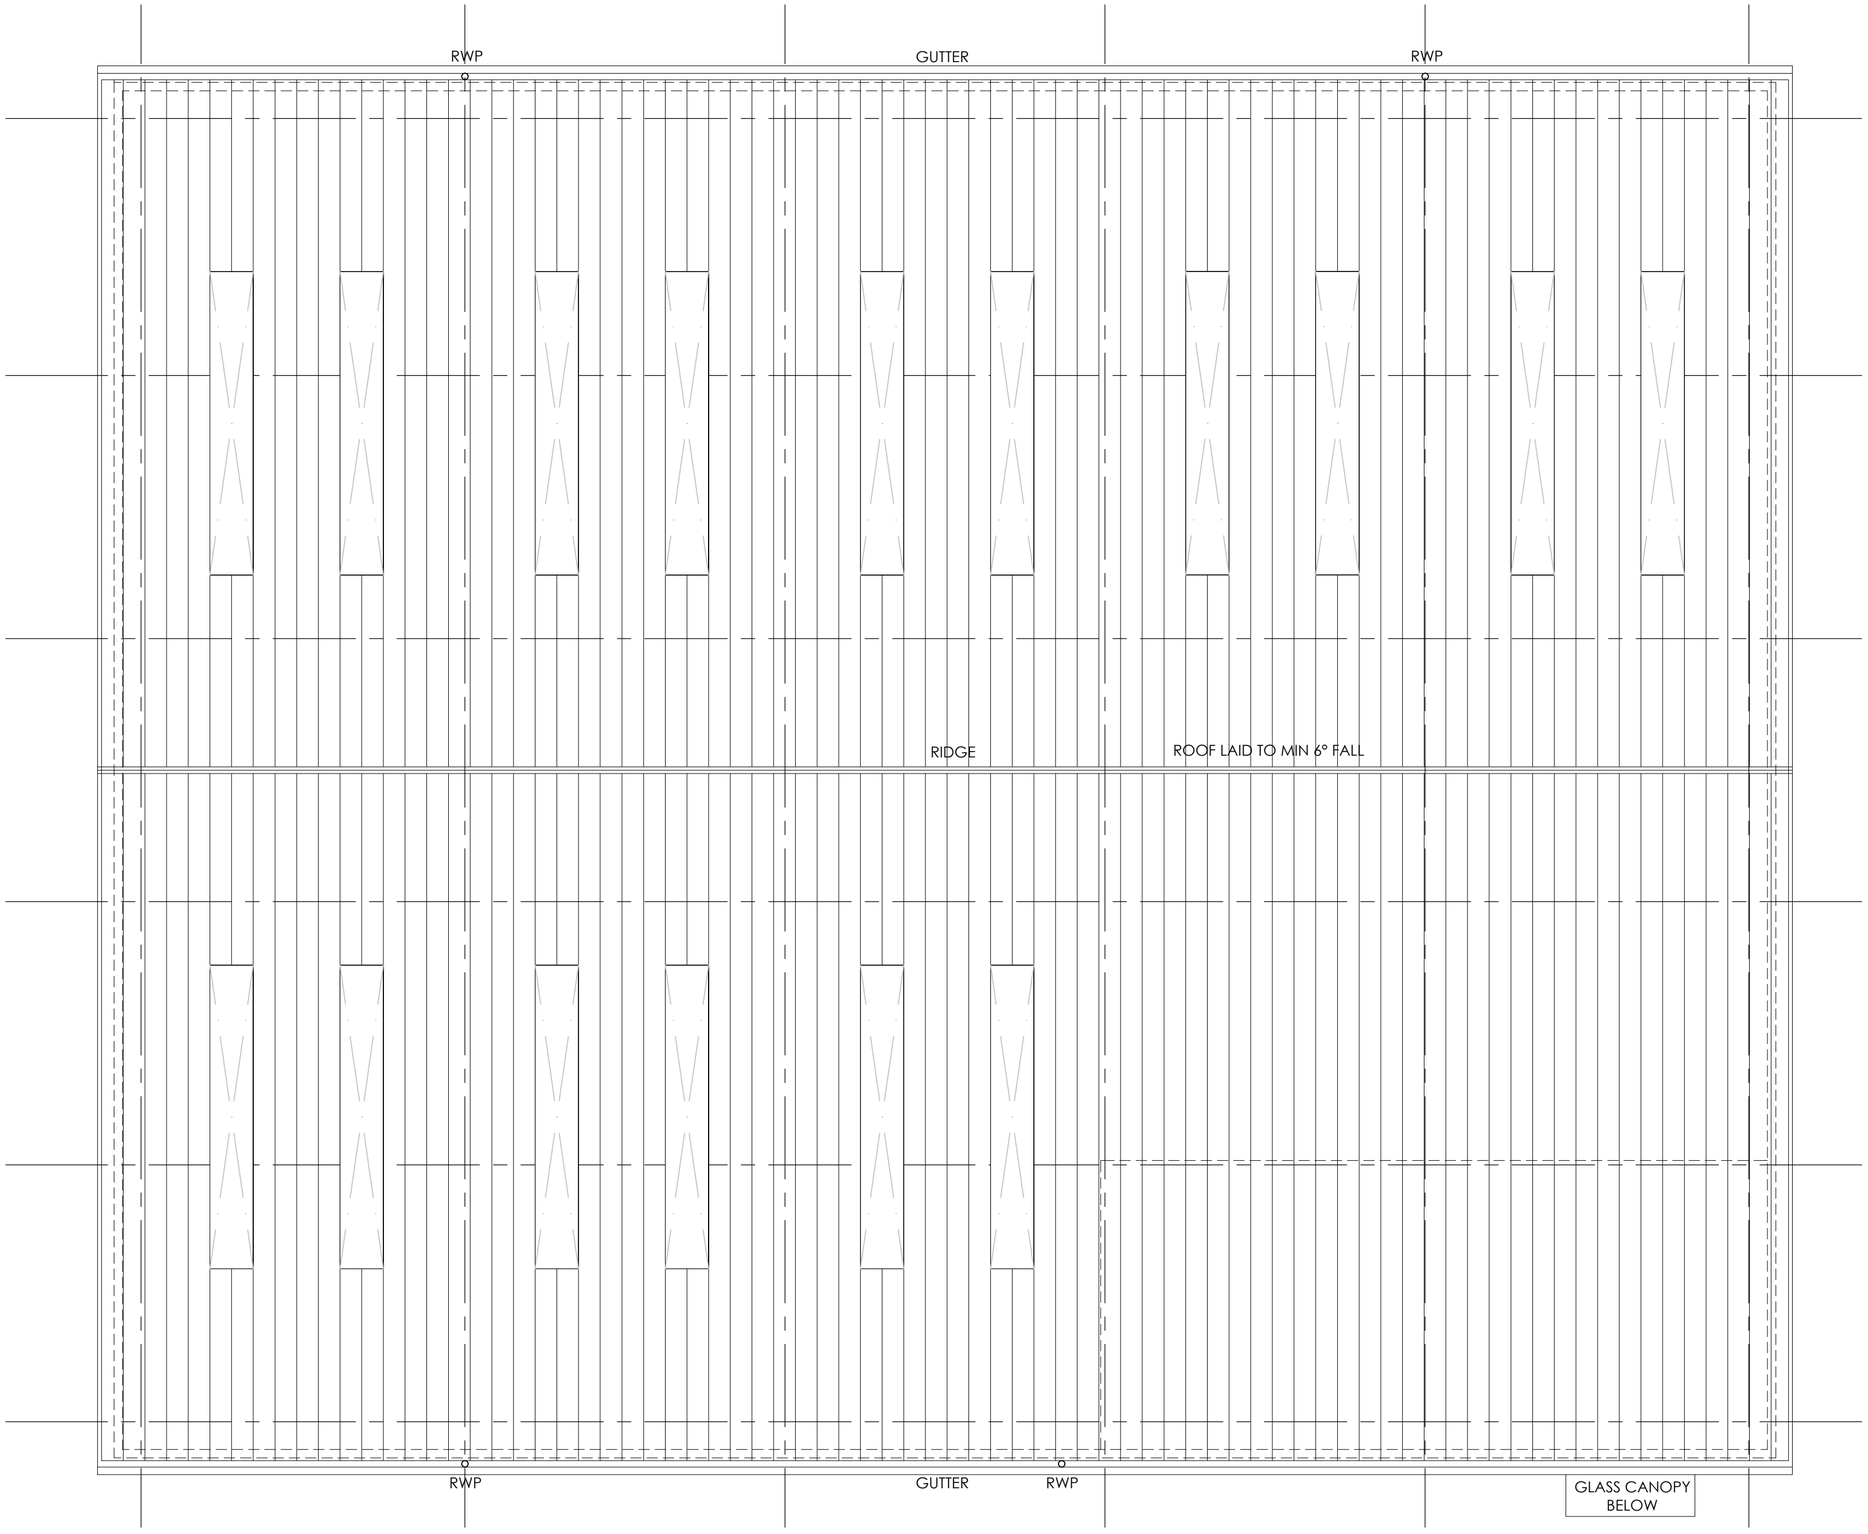


ROOF TO HAVE TRIPLE SKIN NON FRAGILE ROOF LIGHTS EQUIVALENT TO 10% WAREHOUSE FLOOR AREA (shown indicatively)

**PROPOSED ROOF PLAN**

Proposed Roof Plan - Unit 5B
Scale 1:100 @ A2

0 1000 2000 3000 4000 5000mm
SCALE 1:100

CAD file reference 14698C - 17.0 Drawings\100 Series-Planning

| Rev | Date | Description | Rev By | Chk'd By |
|---|---|---|---|---|
| - | dd-mm-yy | ---- | --- | --- |

| | | | | | |
|---|---|---|---|---|---|
| Project Title | Proposed Development<br>Unit 5B<br>Ashroyd Business Park<br>Junction 36 M1<br>Barnsley<br>S74 9SB | | | | |
| Client | Network Space Ltd | | | | |
| Status | Planning | | | | |
| Scale | 1:100 | Drawing Size | A2 | | |
| Date | March 2018 | Drawn By | AT | Checked | DT |
| Drawing Title | Proposed Roof Plan - Unit 5B | | | | |
| Job-Dwg No | 14698C-126 | Rev | - | | |


2 St. Johns North,
Wakefield, WF1 3QA
t. 01924 291800

Carvers Warehouse, 77 Dale Street,
Manchester, M1 2HG
t. 0161 2388555

The Old Rectory, 79 High Street,
Newport Pagnell, MK16 8AB
t. 01908 211577

101 London Road,
Reading, RG1 5BY
t. 0118 9507700

10 Gees Court, St Christophers Place,
London, W1U 1JJ
t. 0207 4091215

THE HARRIS PARTNERSHIP
ARCHITECTS
www.harrispartnership.com


This drawing is copyright and may not be reproduced in whole or part without written authority. Do not scale off this drawing.