




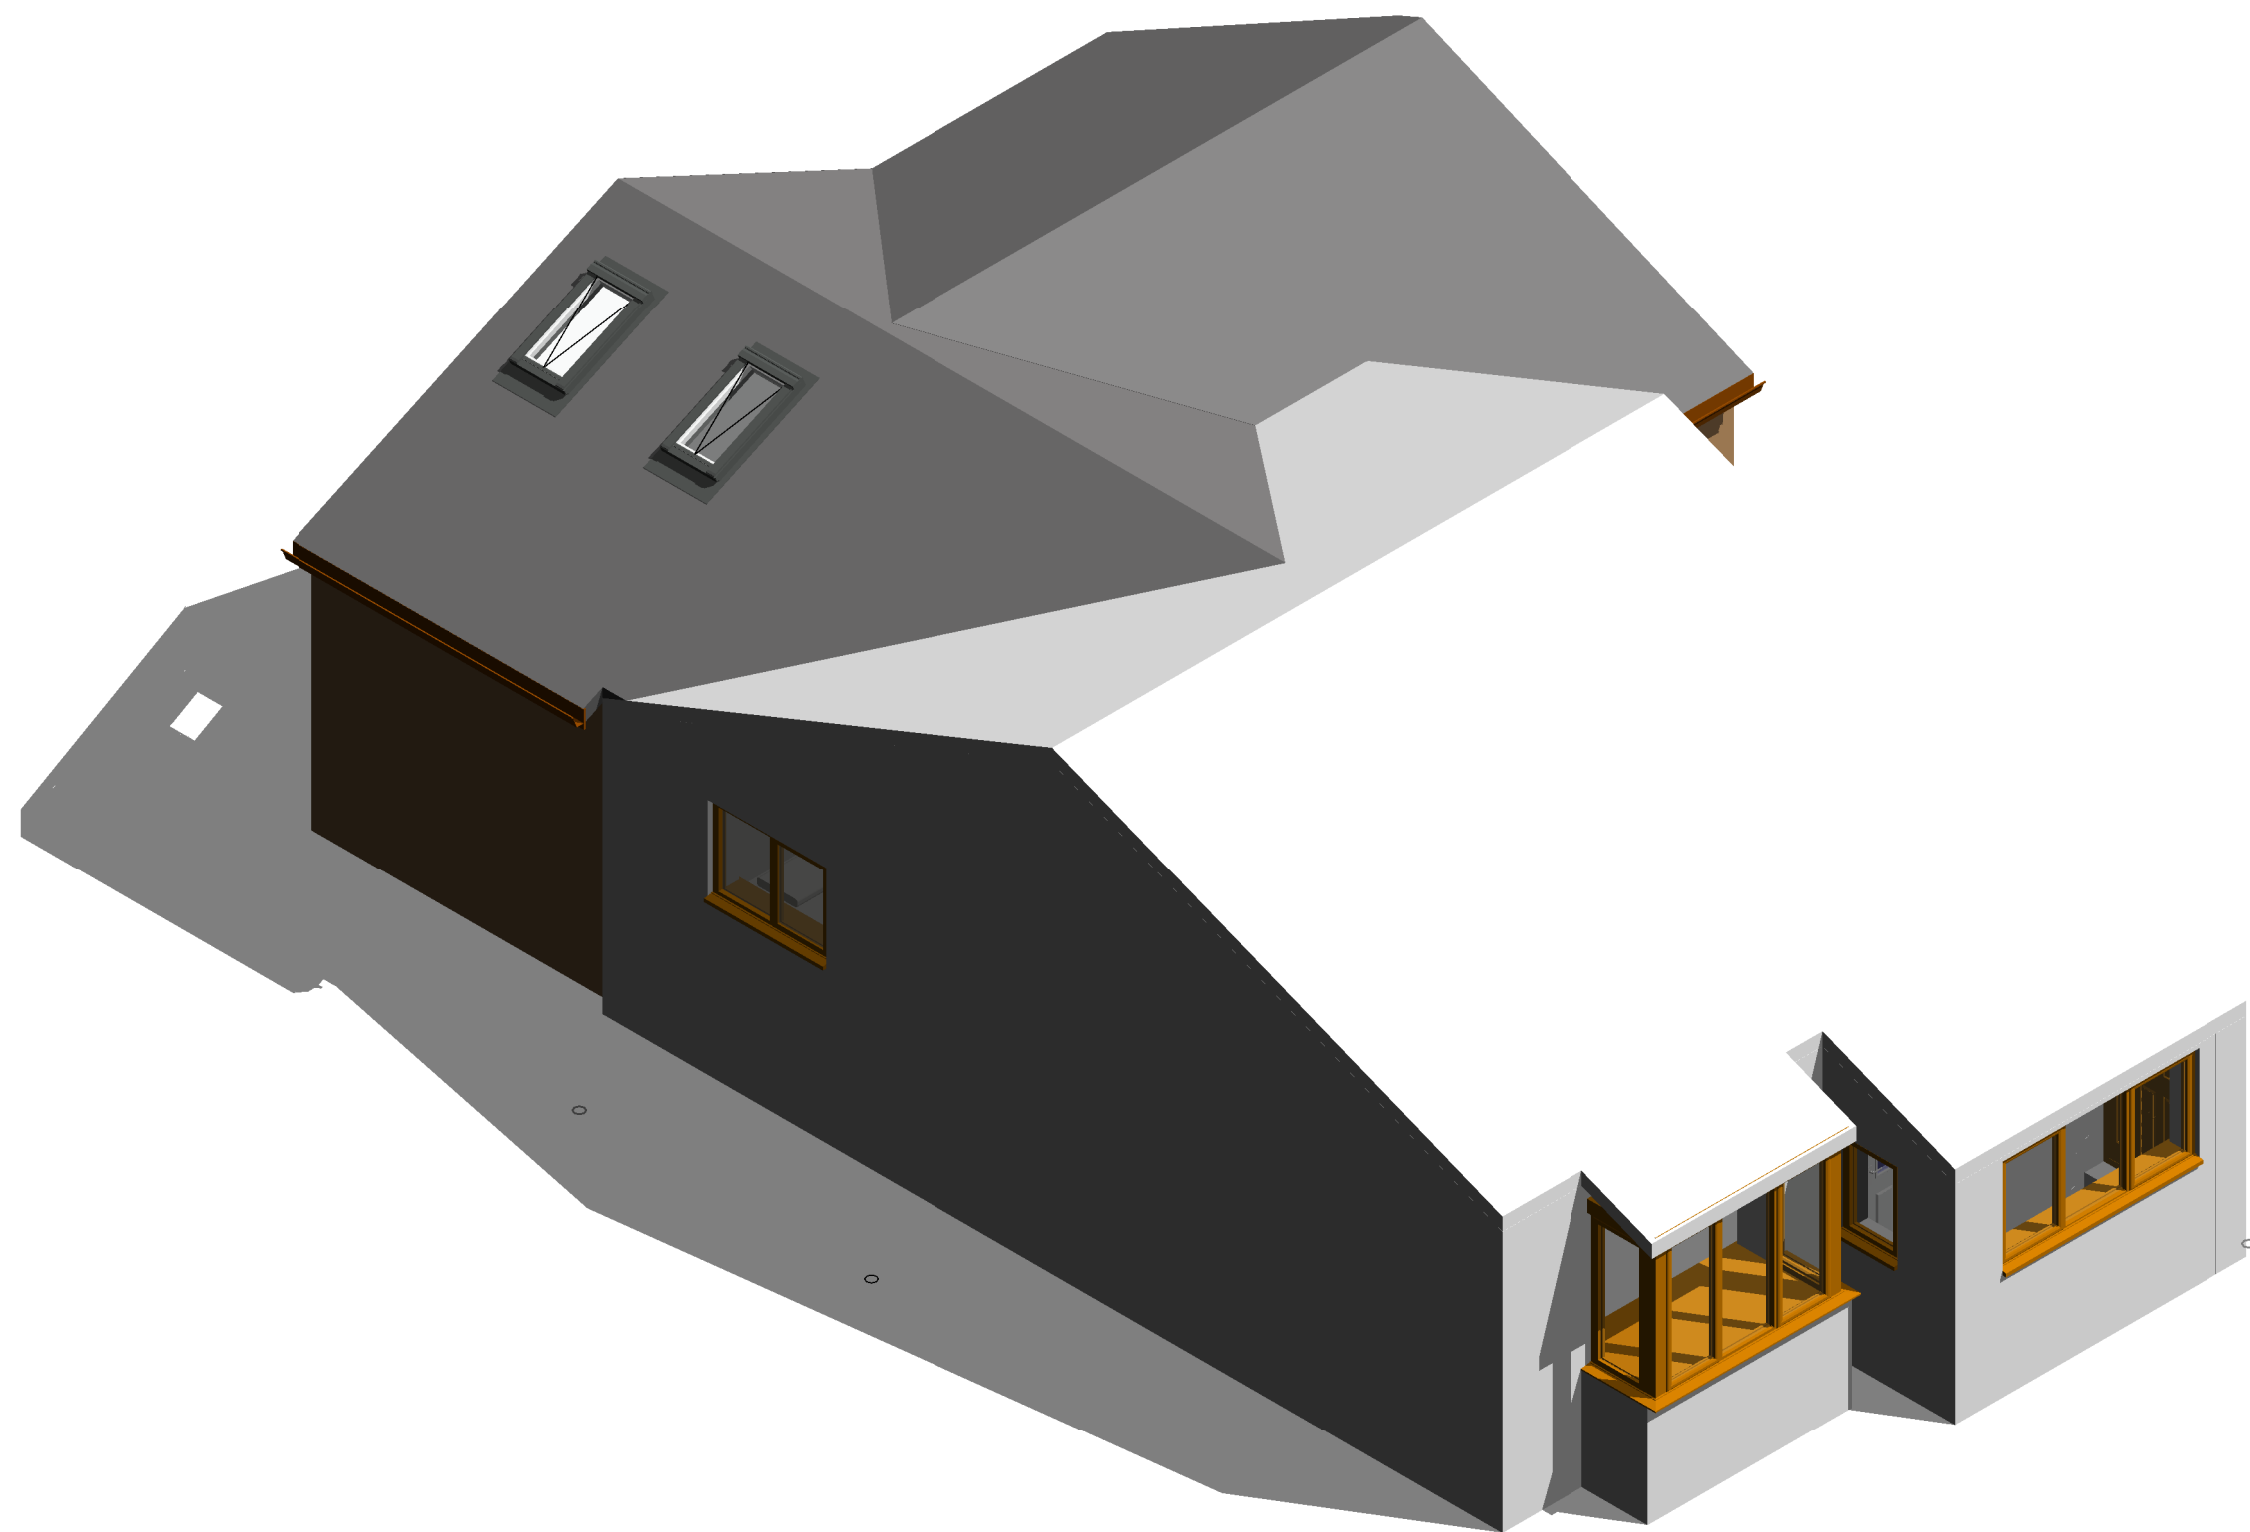

1 Proposed 3D View 01

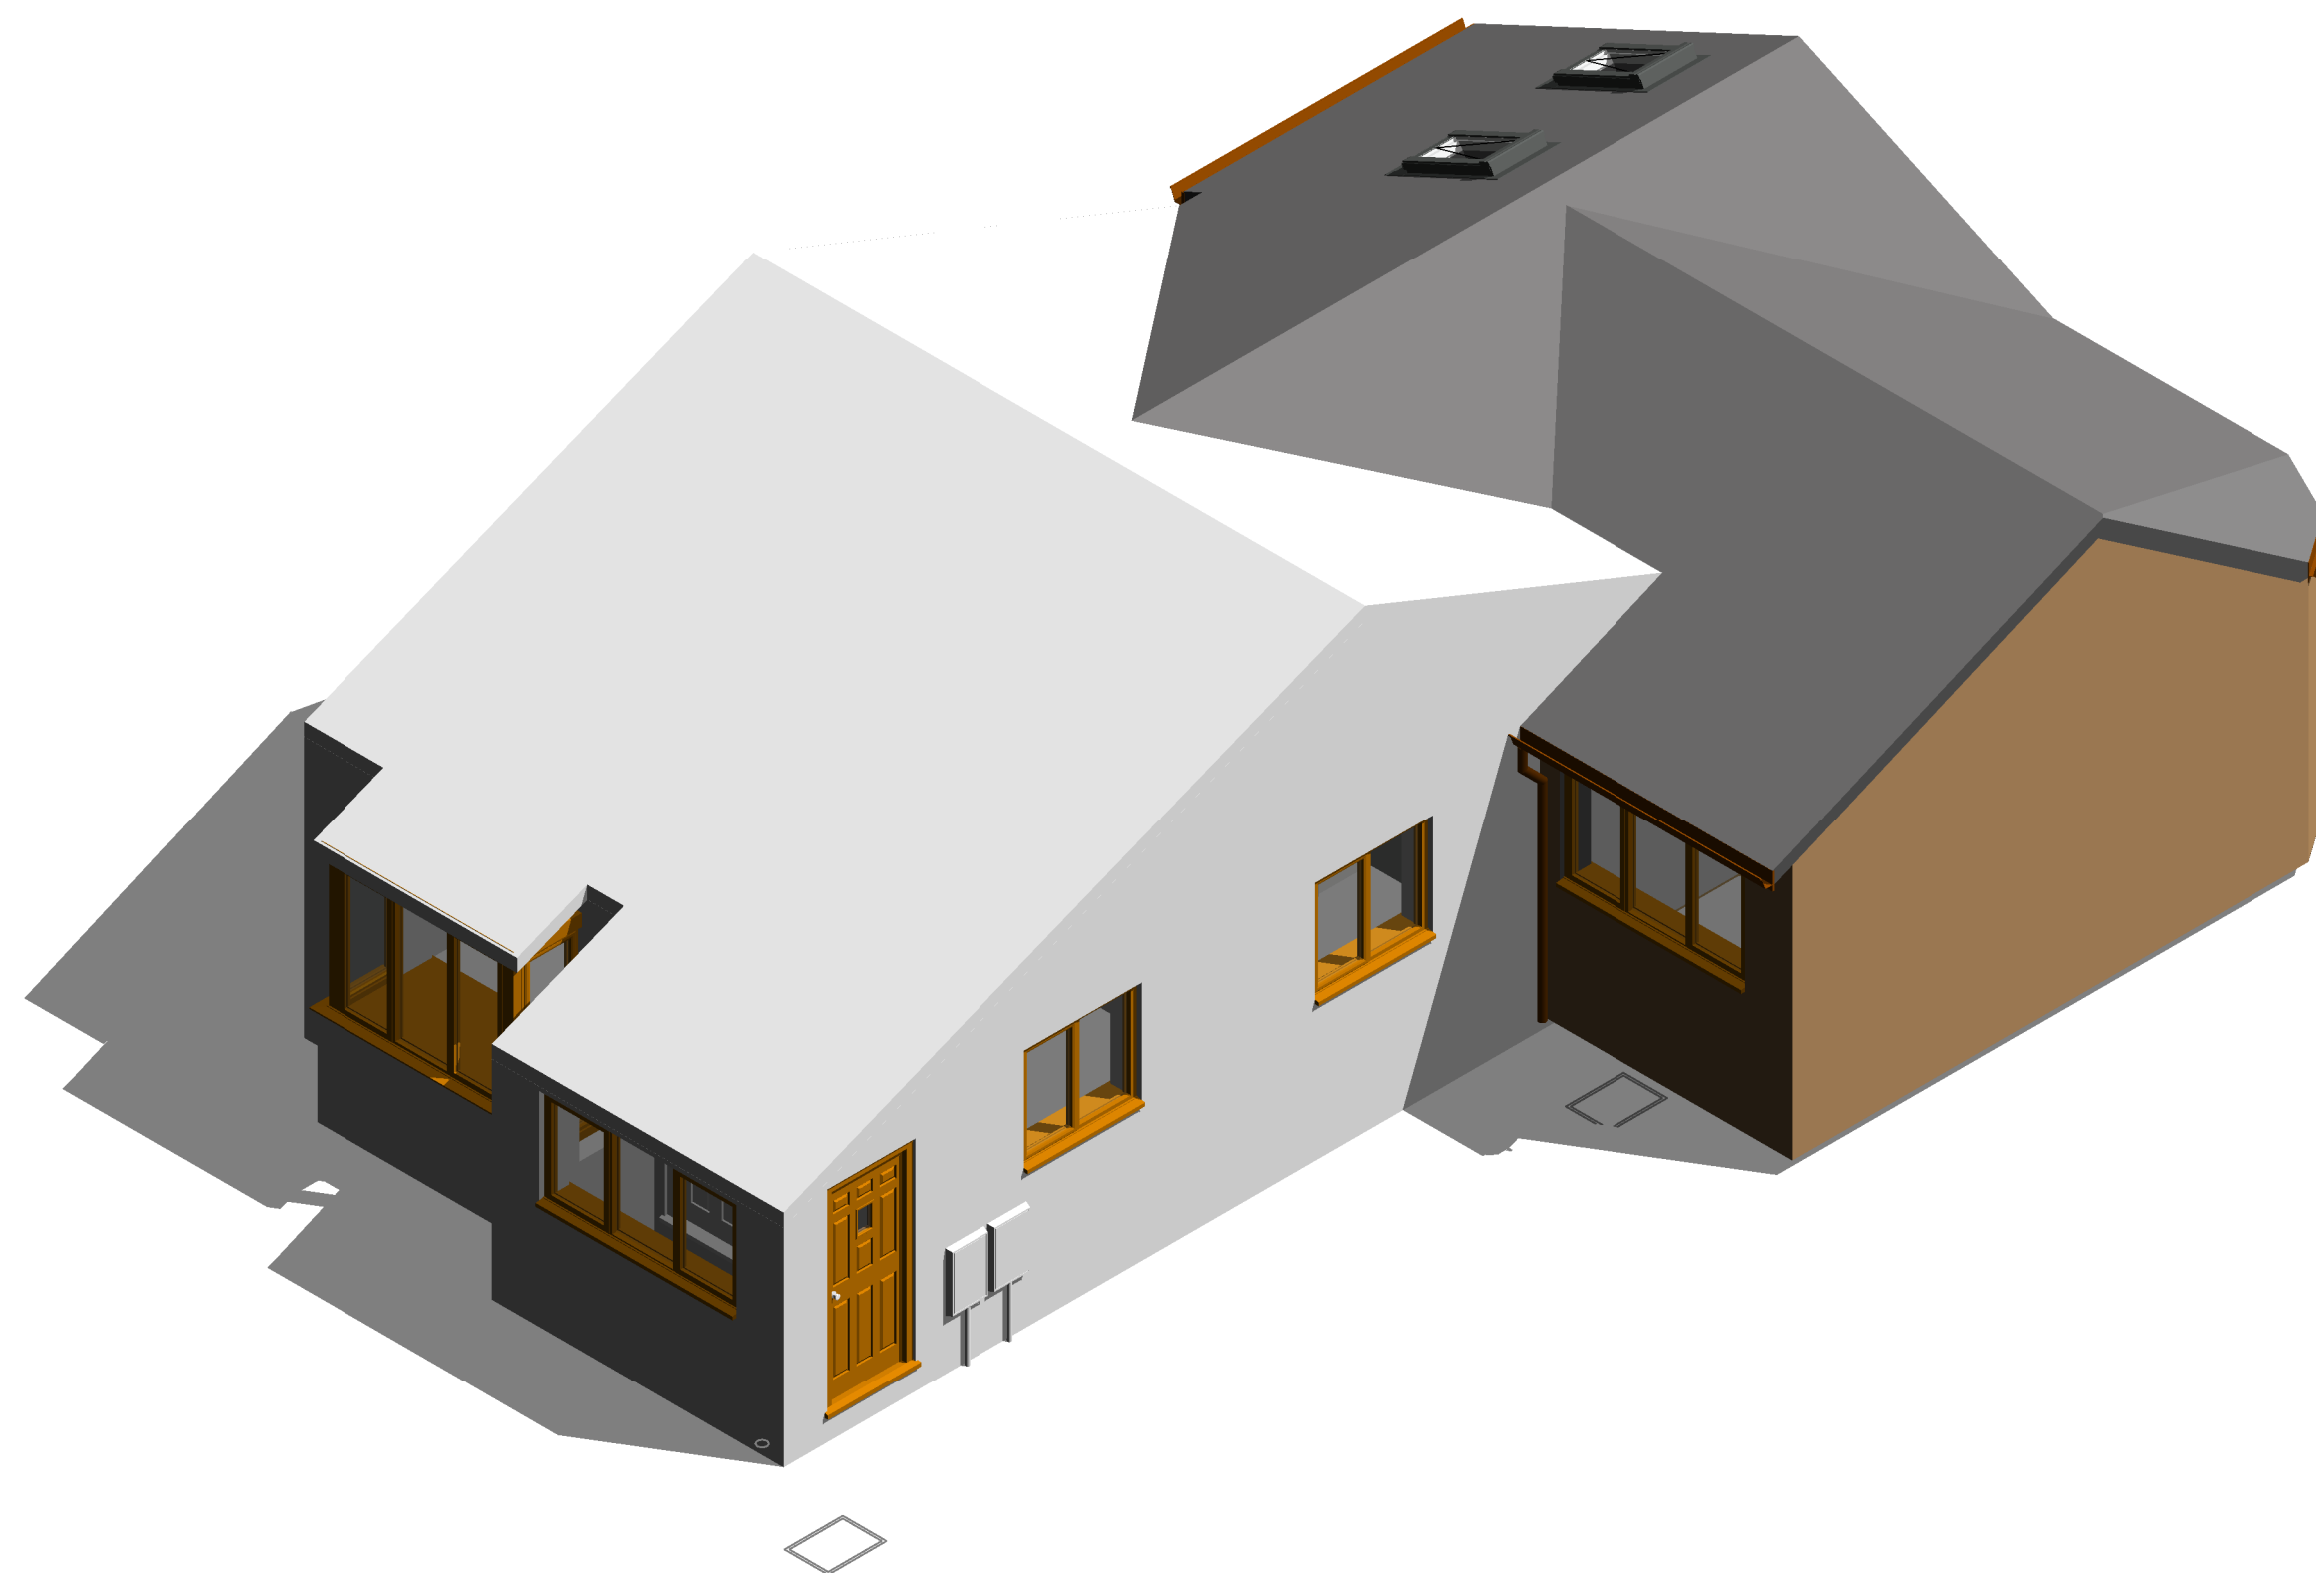



2 Proposed 3D View 02

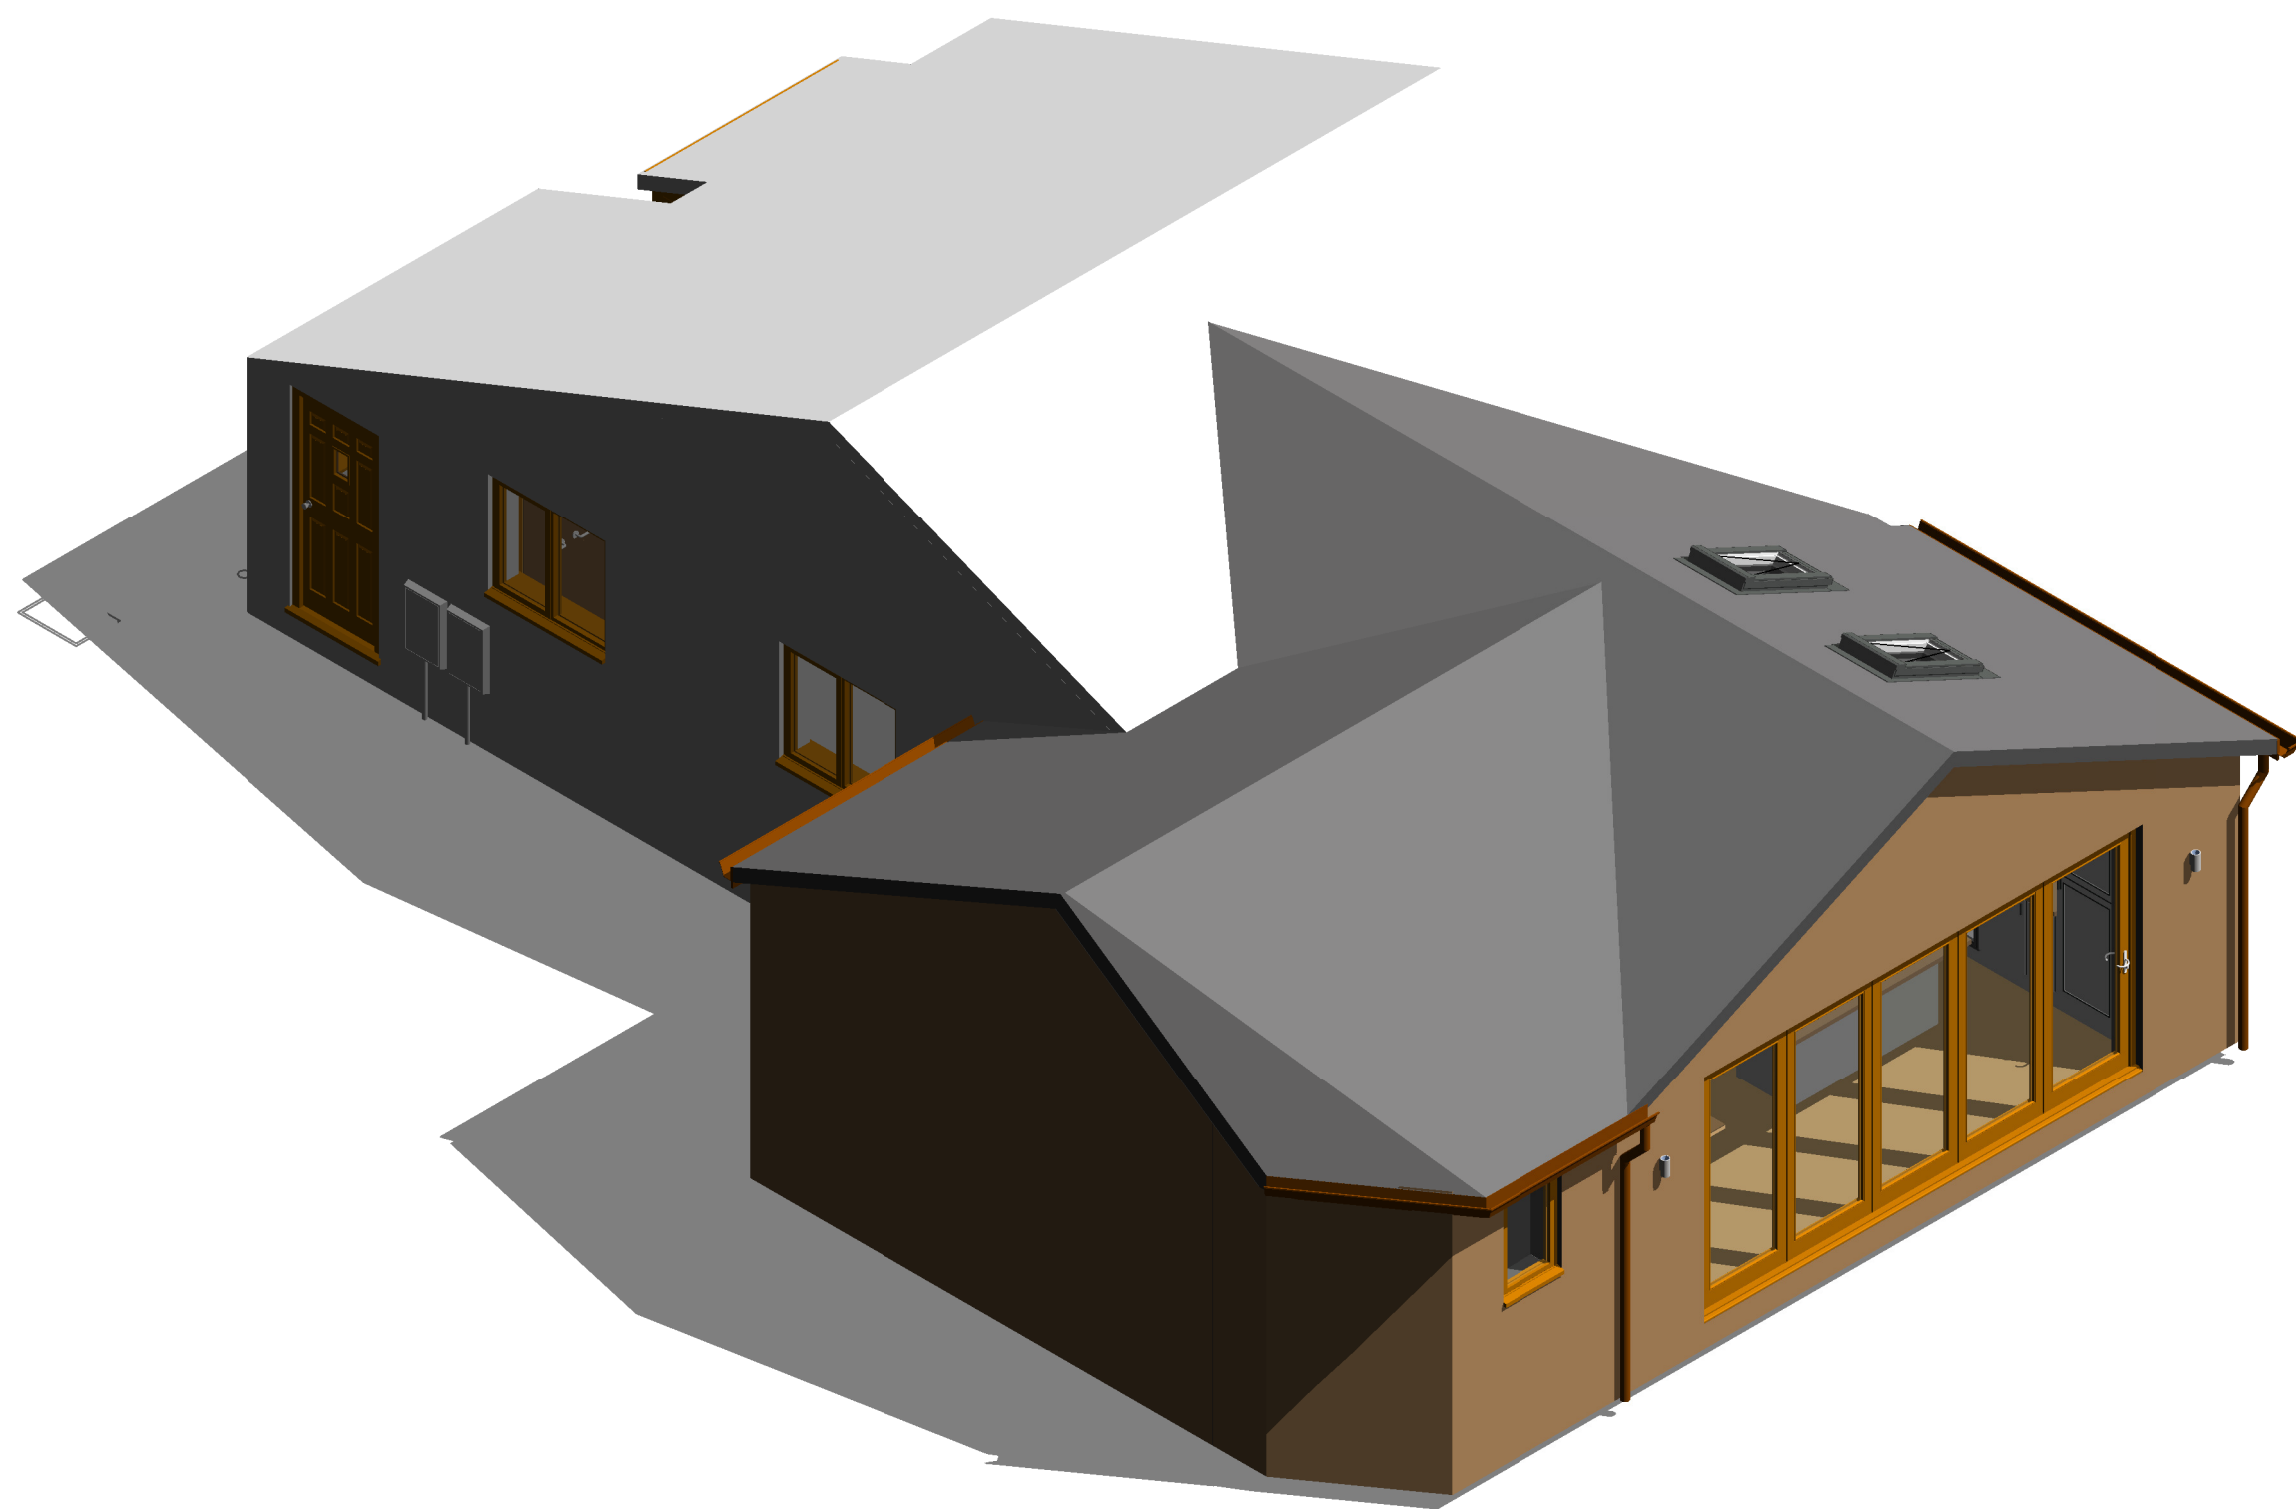

3 Proposed 3D View 03



4 Proposed 3D View 04

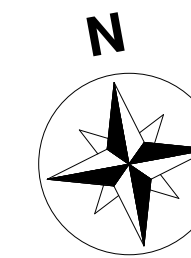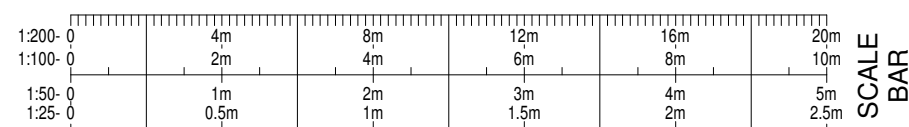

P01	03.12.2020	FIRST ISSUE FOR PLANNING	ARK
REV	DATE	AMENDMENT	BY
DRAWING STATUS: PLANNING			RIBA STAGE: STAGE 3
CLIENT: Phil & Sue White			
 ARK CONSULTING Drafting services for Architectural, Civil/Structural Engineers, Development Consultants, Project Managers. <u>Head Office</u> 11A Tennyson Close, Penistone Sheffield, South Yorkshire, S38 6GY. Tel: 01930073801 E-mail: mail@arkconsulting.com www.arkconsulting.co.uk			
PROJECT: 9 Tennyson Close, Penistone, Sheffield, S36 6GY			
TITLE: Proposed 3D Views			
DATE: NOV 2020	SCALE: @ A1	DRAWN: CHECKED:	ARK ARK
ARK PROJECT REF: 0002	ARK DRAWING REF: A500	REVISION: P01	
BIM DRAWING REF: TCSY - ARK - 00 - XX - DR - A - A500 - P01			
 THIS DRAWING IS THE PROPERTY OF ARK CONSULTING AND MUST NOT BE COPIED OR OTHERWISE REPRODUCED WITHOUT THE EXPRESS WRITTEN PERMISSION OF THE COMPANY.			