
site of former Hoyland Fox Works
Manchester Road
Millhouse Green
Nr. Penistone

CALA HOMES

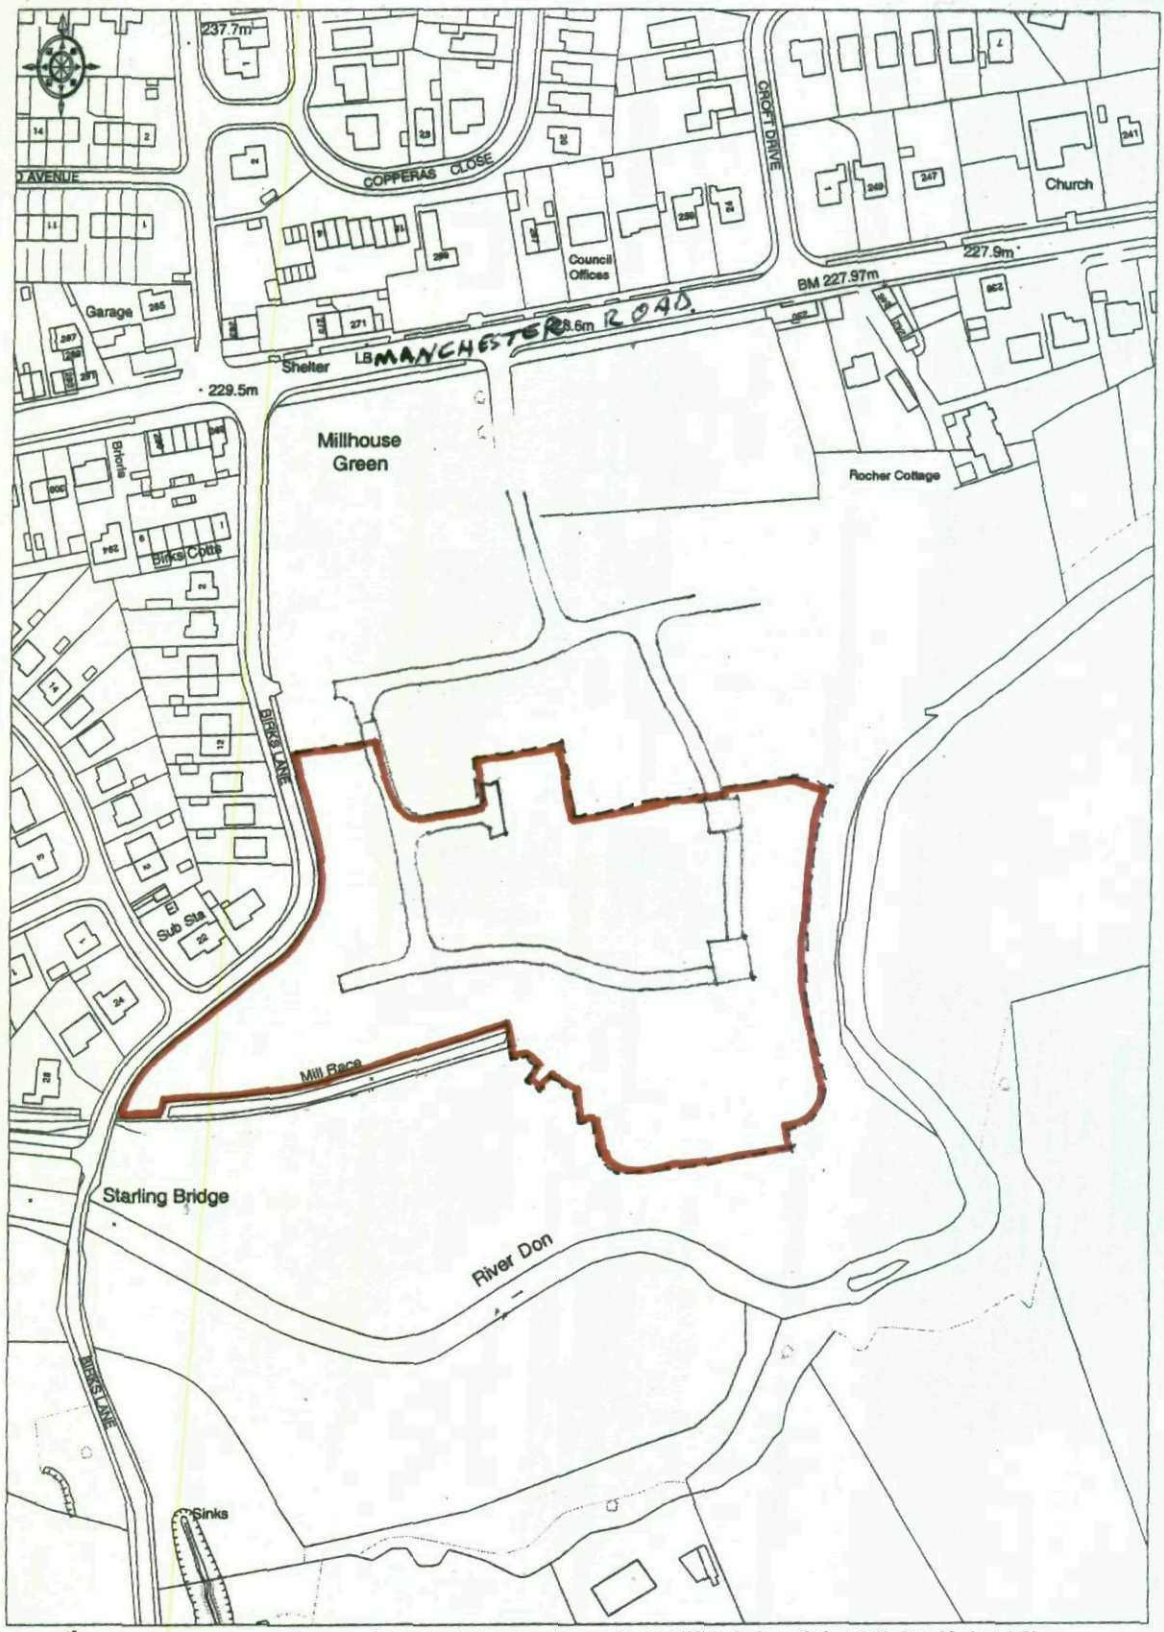

© Crown copyright 2005. All rights reserved. Licence Number 1000204+9. Survey Scale - 1:2500 Plotted Scale - 1:2500

Residential Development - Replan
Location Plan

scale 1 : 2500