FRONT ELEVATION

REAR ELEVATION

SIDE ELEVATION

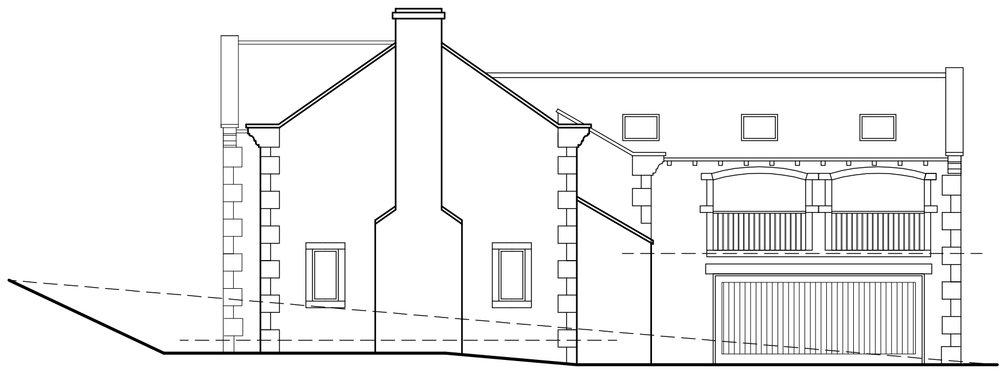

SIDE ELEVATION

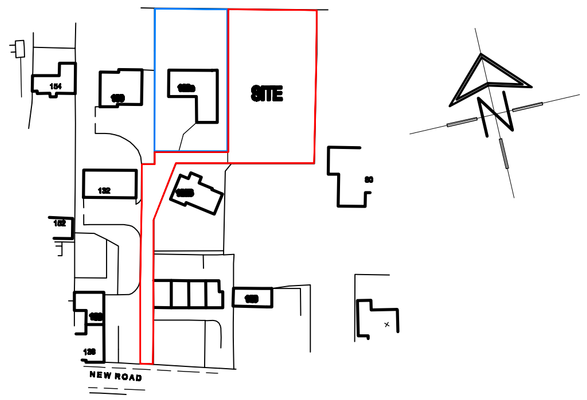

LOCATION PLAN
SCALE 1:1250

FRONT ELEVATION AS SUBMITTED WITH APPLICATION REF 2009/02254

FRONT ELEVATION AS PROPOSED

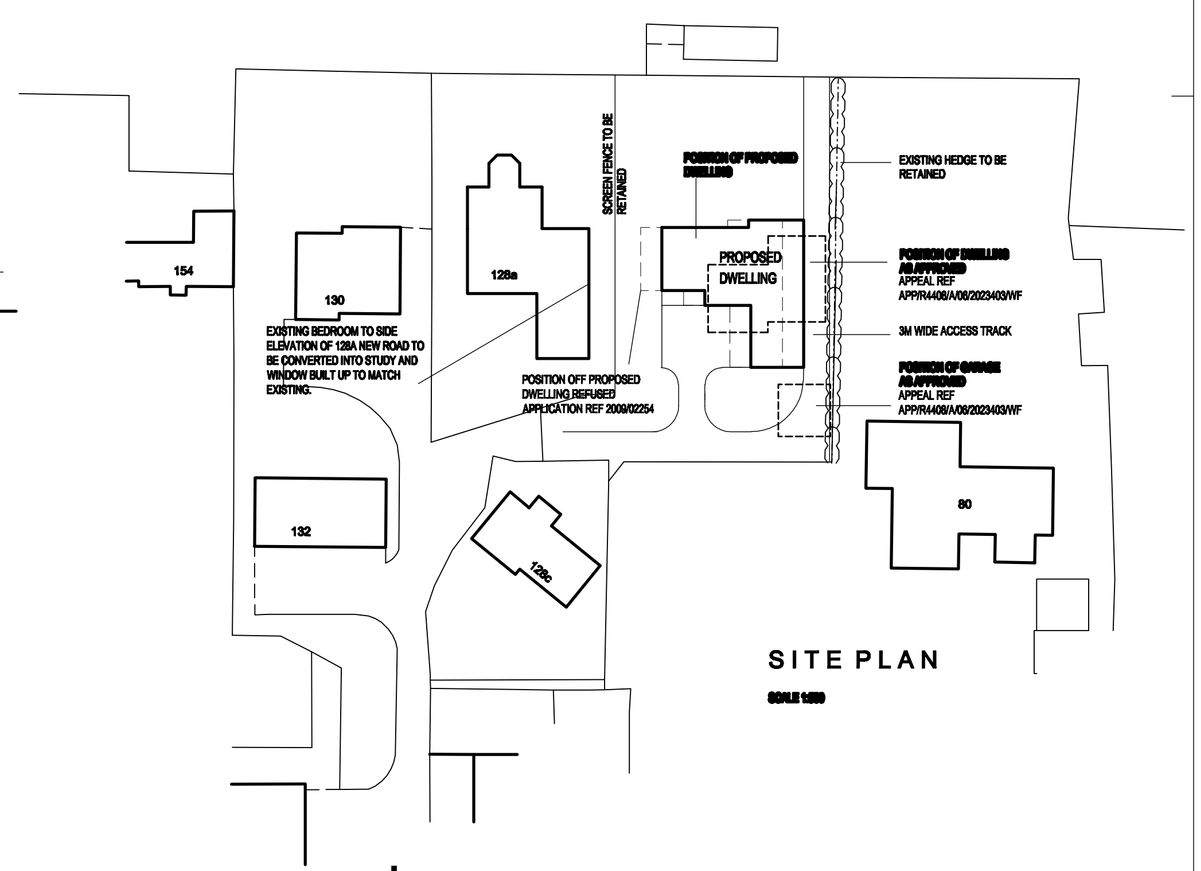

SITE PLAN
SCALE 1:250

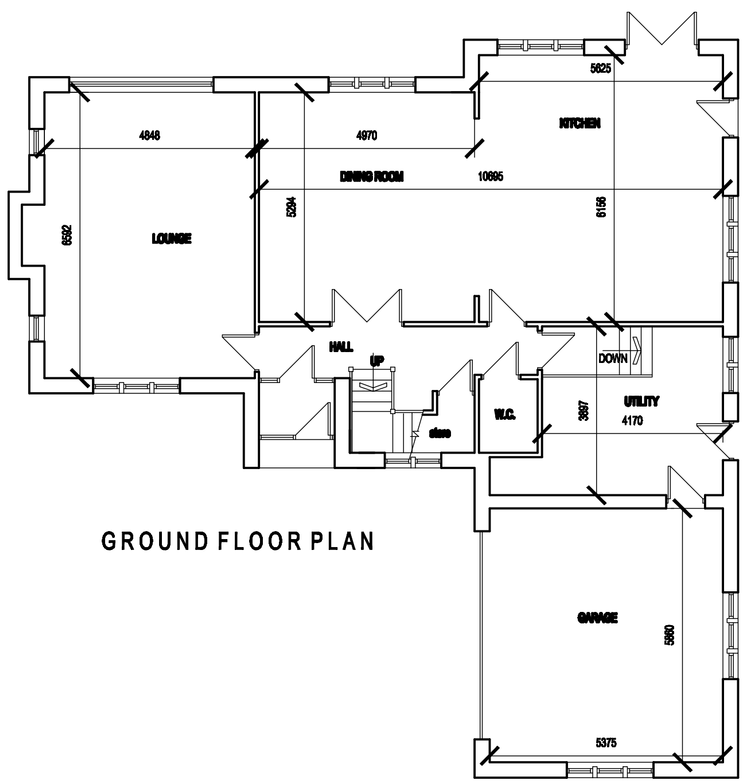

GROUND FLOOR PLAN

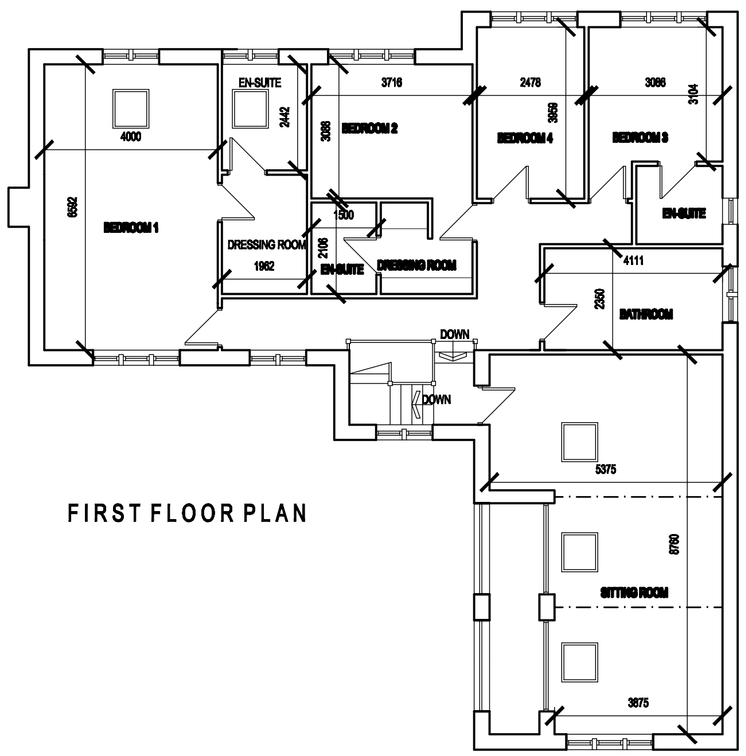

FIRST FLOOR PLAN

White Agus Partnership
128B, NEW ROAD,
STAINCROSS,
BARNSLEY.
S75 6PP
PHONE/FAX. 01226 208482
E mail: agus@btinternet.com
CHARTERED SURVEYORS AND BUILDING DESIGN CONSULTANTS

Project.	Client.		
DWELLING ON LAND ADJACENT 128A NEW ROAD STAINCROSS	MR D. BRETTON		
Drawing Title.	Date.	Scale.	
PLANS AND ELEVATIONS	MAY 2009	1:100	
	Ref. 05–104	Dwg. No. 04	Rev. A

Date	Suffix	Description	Date	Suffix	Description
22–05–09	A	MINOR ADJUSTMENTS TO CLIENTS REQUIREMENTS			