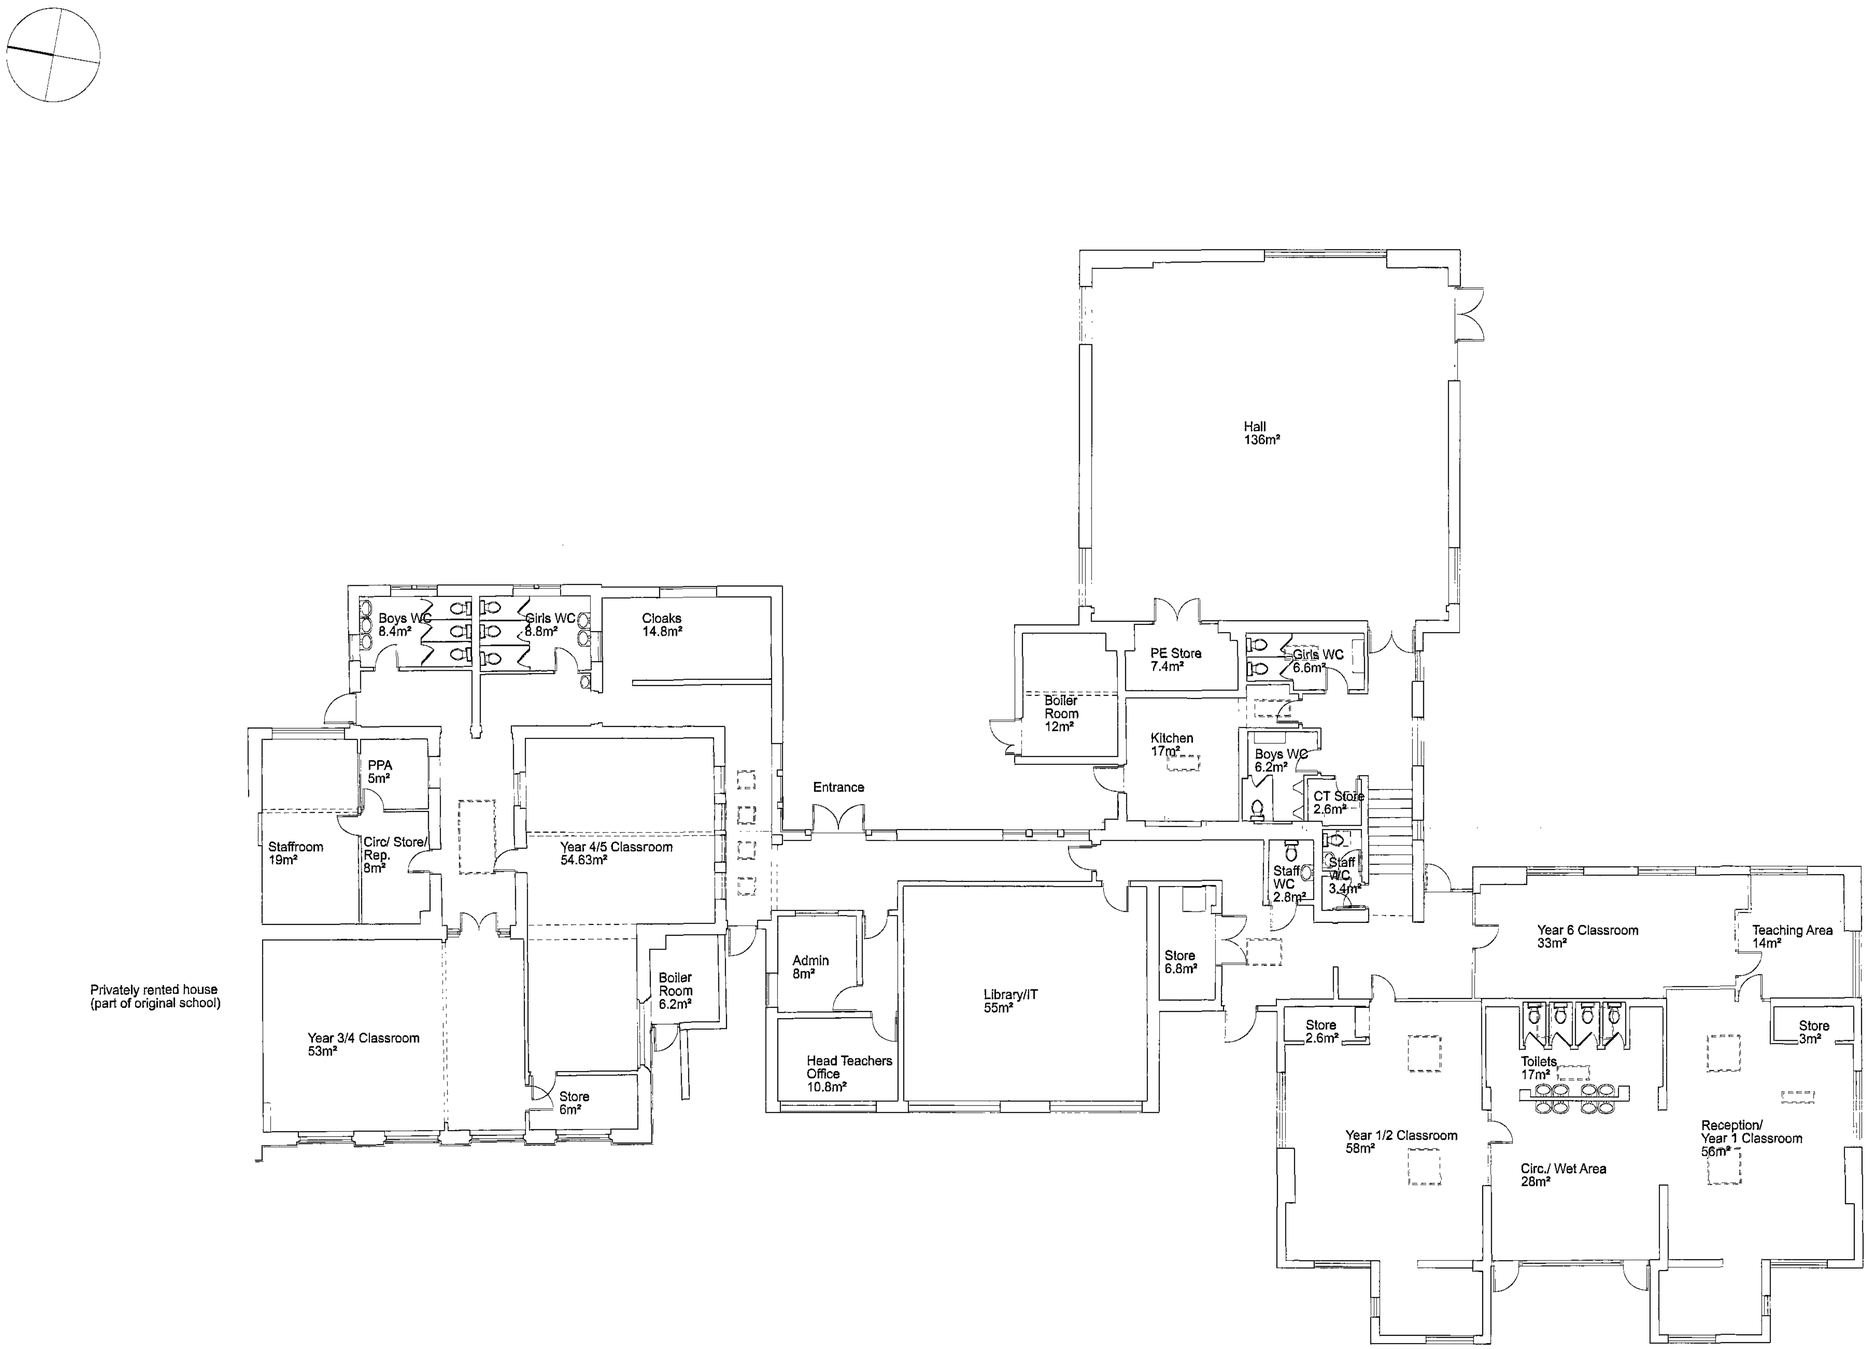


Privately rented house
(part of original school)

Barnsley Metropolitan
Borough Council
02 DEC 2008
Corporate Mail Room

REVISIONS

CAWTHORNE C of E PRIMARY SCHOOL
CAWTHORNE, BARNSLEY

TITLE

EXISTING PLAN

DRAWN	DATE	SCALE
AD	NOV 2008	1:100 @ A1
JOB NO	DRAWING	REVISIONS
3BS10	P03	

MICHAEL HYDE AND ASSOCIATES LIMITED
chartered architects

REGISTERED OFFICE
51 BARTON ARCADE
DEANSGATE
MANCHESTER M3 2BJ
TEL 0161 834 1018
FAX 0161 834 4798
Manchester@MHA architects.com

ALLIANCE HOUSE
LEOPOLD STREET
SHEFFIELD S1 2GY
TEL 01142 758866
FAX 01142 757751
Sheffield@MHA architects.com

Playing Field

Childrens Centre

Shared Car Park

Entrance

Existng School Building

Tivy Dale

Hard Standing Play Area

Oak Leigh

Tivy Dale Close

Hard Standing Play Area

Activity Play Area

Tivy Dale Close

Barnsley Metropolitan Borough Council
02 DEC 2008
Corporate Mail Room

REVISIONS

CAWTHORNE C of E PRIMARY SCHOOL
CAWTHORNE, BARNSLEY

TITLE


EXISTING SITE PLAN

DRAWN	DATE	SCALE
AD	NOV 2008	1:200 @ A1
JOB NO	DRAWING	REVISIONS
3BS10	P02	


MICHAEL HYDE AND ASSOCIATES LIMITED
chartered architects

REGISTERED OFFICE
51 BARTON ARCADE
DEANSGATE
MANCHESTER M3 2BJ
TEL 0161 834 1018
FAX 0161 834 4788
Manchester@MHA architects.com


ALLIANCE HOUSE
LEOPOLD STREET
SHEFFIELD S1 2GY
TEL 01142 758866
FAX 01142 757751
Sheffield@MHA architects.com

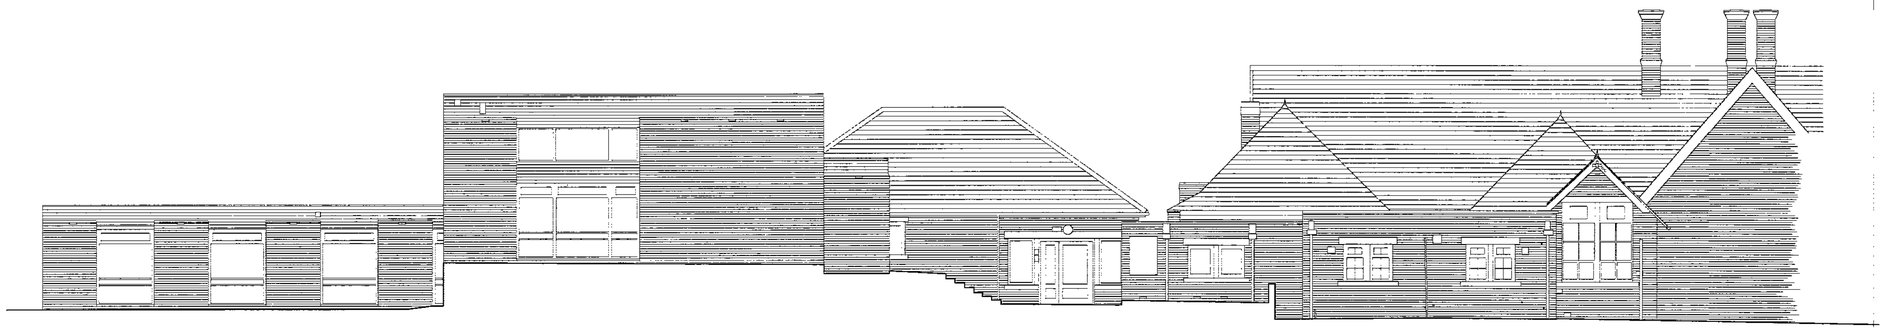

East Facing Elevation

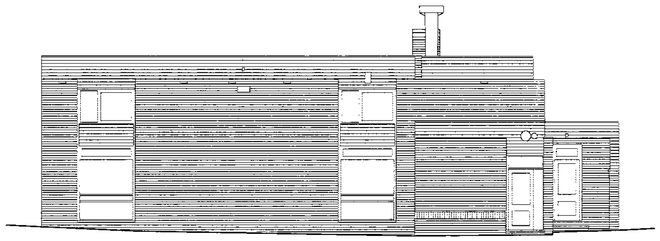


North Facing Elevation

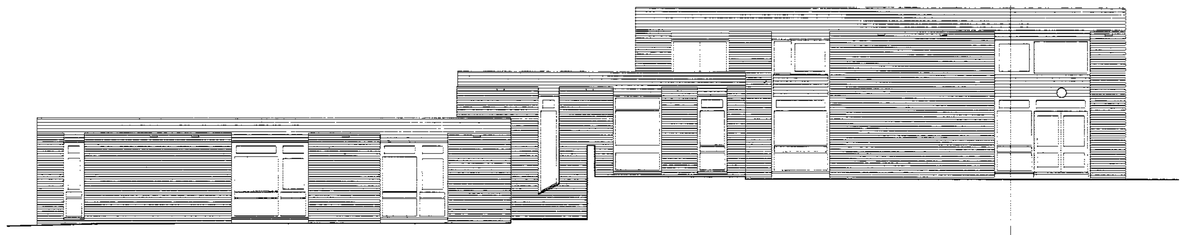


South Facing Elevation



West Facing Elevation

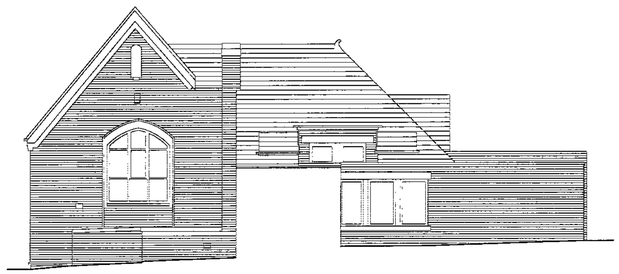

South Facing Elevation

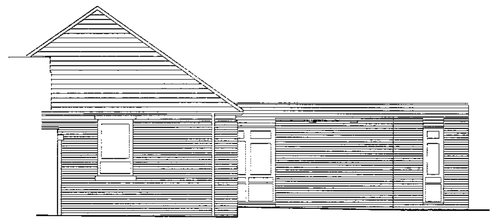

North Facing Elevation

Barnsley Metropolitan Borough Council
02 DEC 2008
Corporate Mail Room

MICHAEL HYDE AND ASSOCIATES LIMITED
chartered architects

REGISTERED OFFICE
51 BARTON ARCADE
DEANSGATE
MANCHESTER M3 2BJ
TEL 0161 834 1018
FAX 0161 834 4798
Manchester@MHA architects.com

ALLIANCE HOUSE
LEOPOLD STREET
SHEFFIELD S1 2GY
TEL 01142 750658
FAX 01142 757751
Sheffield@MHA architects.com

REVISIONS

CAWTHORNE C of E PRIMARY SCHOOL
CAWTHORNE, BARNSLEY

TITLE

EXISTING ELEVATIONS

DRAWN	DATE	SCALE
AD	NOV 2008	1:200 @ A1
JOB NO	DRAWING	REVISIONS
3BS10	P04	

Childrens Centre

Playing Field

Shared Car Park

Hard Standing Play Area

Entrance

Tivy Dale

Tivy Dale Close

Hard Standing Play Area

Barnsley Metropolitan Borough Council
02 DEC 2008
Corporate Mail Room

REVISIONS

CAWTHORNE C of E PRIMARY SCHOOL
CAWTHORNE, BARNSLEY

TITLE


PROPOSAL SITE PLAN

DRAWN	DATE	SCALE
AD	NOV 2008	1:200 @ A1
JOB NO	DRAWING	REVISIONS
3BS10	P05	

MICHAEL HYDE AND ASSOCIATES LIMITED
chartered architects

REGISTERED OFFICE
51 BARTON ARCADE
DEANSGATE
MANCHESTER M3 2BJ
TEL 0161 834 1016
FAX 0161 834 4798
Manchester@MHA architects.com

ALLIANCE HOUSE
LEOPOLD STREET
SHEFFIELD S1 2GY
TEL 01142 759666
FAX 01142 757751
Sheffield@MHA architects.com

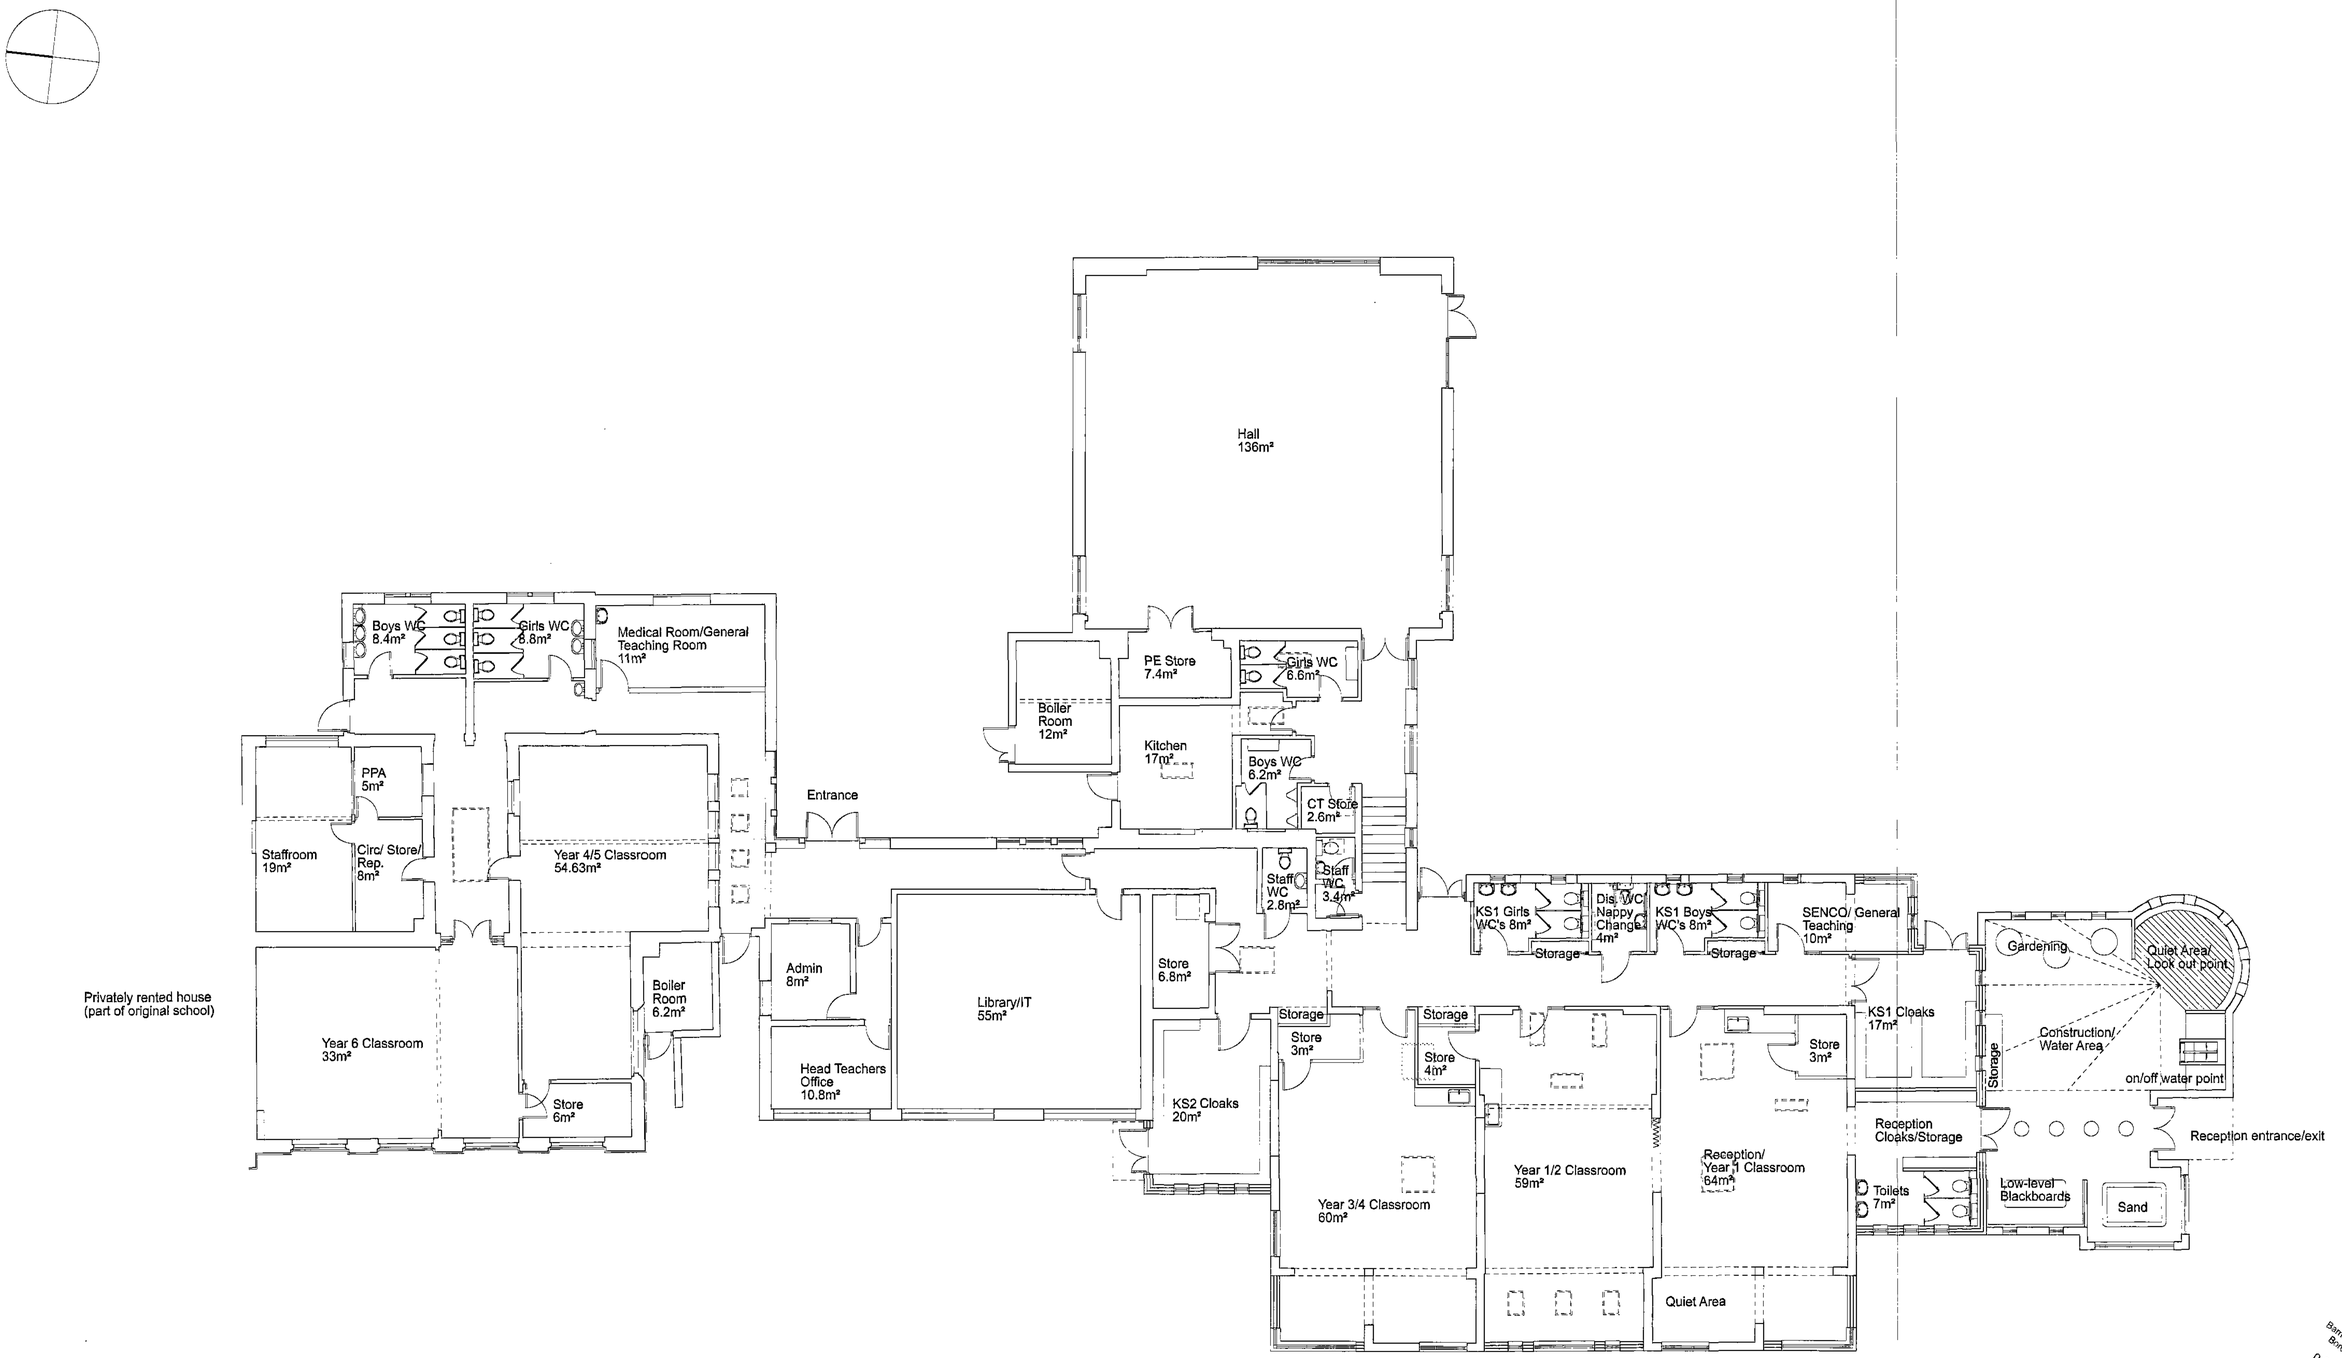

Barnsley Metropolitan Borough Council
02 DEC 2008
Corporate Mail Room

MICHAEL HYDE AND ASSOCIATES LIMITED
chartered architects

REGISTERED OFFICE
51 BARTON ARCADE
DEANSGATE
MANCHESTER M3 2BJ
TEL 0161 834 1018
FAX 0161 834 4798
Manchester@MHA architects.com

ALLIANCE HOUSE
LEOPOLD STREET
SHEFFIELD S1 2GY
TEL 01142 759666
FAX 01142 757751
Sheffield@MHA architects.com


REVISIONS

CAWTHORNE C of E PRIMARY SCHOOL
CAWTHORNE, BARNSLEY

TITLE

PROPOSAL PLAN

DRAWN	DATE	SCALE
AD	NOV 2008	1:100 @ A1
JOB NO	DRAWING	REVISIONS
3BS10	P06	

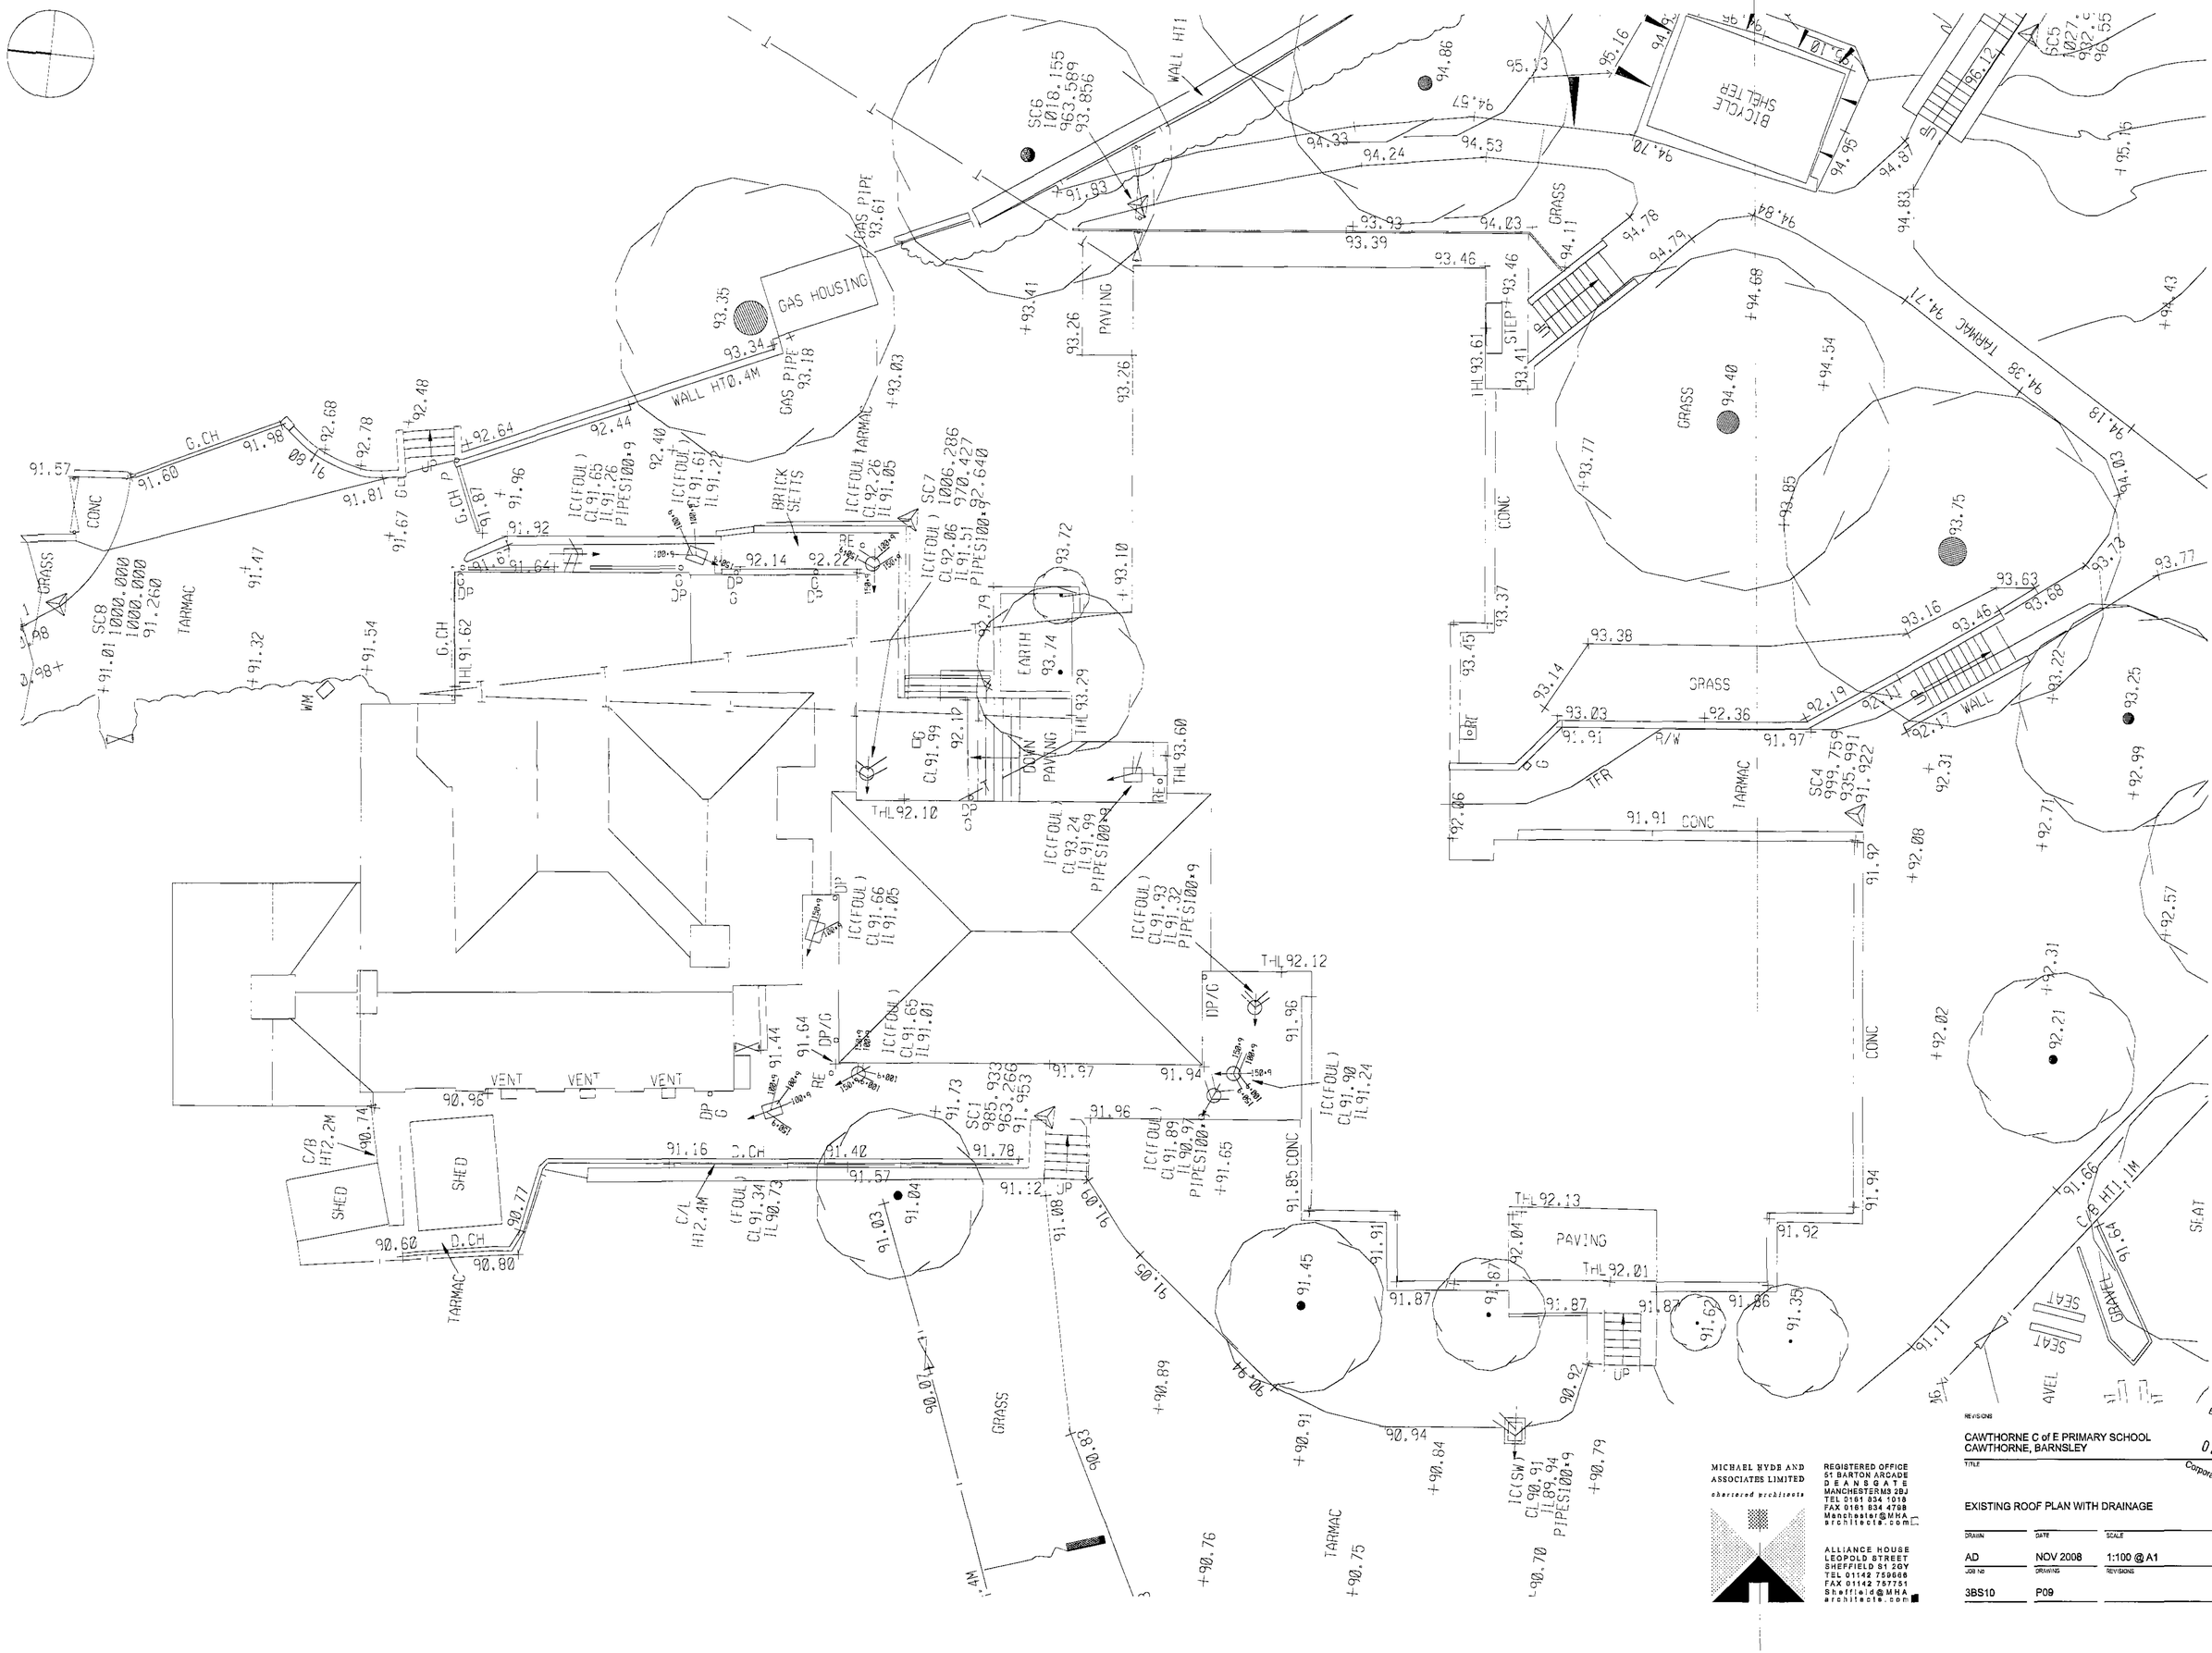

MICHAEL HYDE AND ASSOCIATES LIMITED
chartered architects

REGISTERED OFFICE
51 BARTON ARCADE
DEANSGATE
MANCHESTER M3 2BJ
TEL 0161 834 1018
FAX 0161 834 4798
Manchester@MHA architects.com

ALLIANCE HOUSE
LEOPOLD STREET
SHEFFIELD S1 2GY
TEL 01142 759666
FAX 01142 757751
Sheffield@MHA architects.com

REVISIONS

Barnsley Metropolitan Borough Council
02 DEC 2008
Corporate Mail Room

CAWTHORNE C of E PRIMARY SCHOOL
CAWTHORNE, BARNSLEY

TITLE

EXISTING ROOF PLAN WITH DRAINAGE

DRAWN	DATE	SCALE
AD	NOV 2008	1:100 @ A1
JOB NO	DRAWING	REVISIONS
3BS10	P09	



East Facing Elevation



North Facing Elevation



South Facing Elevation



West Facing Elevation



South Facing Elevation



North Facing Elevation

Barnsley Metropolitan Borough Council
02 DEC 2008
Corporate Mail Room

MICHAEL HYDE AND ASSOCIATES LIMITED
chartered architects

REGISTERED OFFICE
51 BARTON ARCADE
DEANSGATE
MANCHESTER M3 2BJ
TEL 0161 834 1018
FAX 0161 834 4798
Manchester@MHA architects.com

ALLIANCE HOUSE
LEOPOLD STREET
SHEFFIELD S1 2GY
TEL 01142 759666
FAX 01142 757751
Sheffield@MHA architects.com

REVISIONS

CAWTHORNE C of E PRIMARY SCHOOL
CAWTHORNE, BARNSLEY

TITLE

PROPOSAL ELEVATIONS

DRAWN	DATE	SCALE
AD	NOV 2008	1:200 @ A1
JOB NO	DRAWING	REVISIONS
3BS10	P07	