





17 August 2016, ID: M4P-00554002
www.nicolsondigital.com


1:1250 scale print at A4, Centre: 433685 E, 404950 N

©Crown Copyright and database rights 2016 OS
 100019980

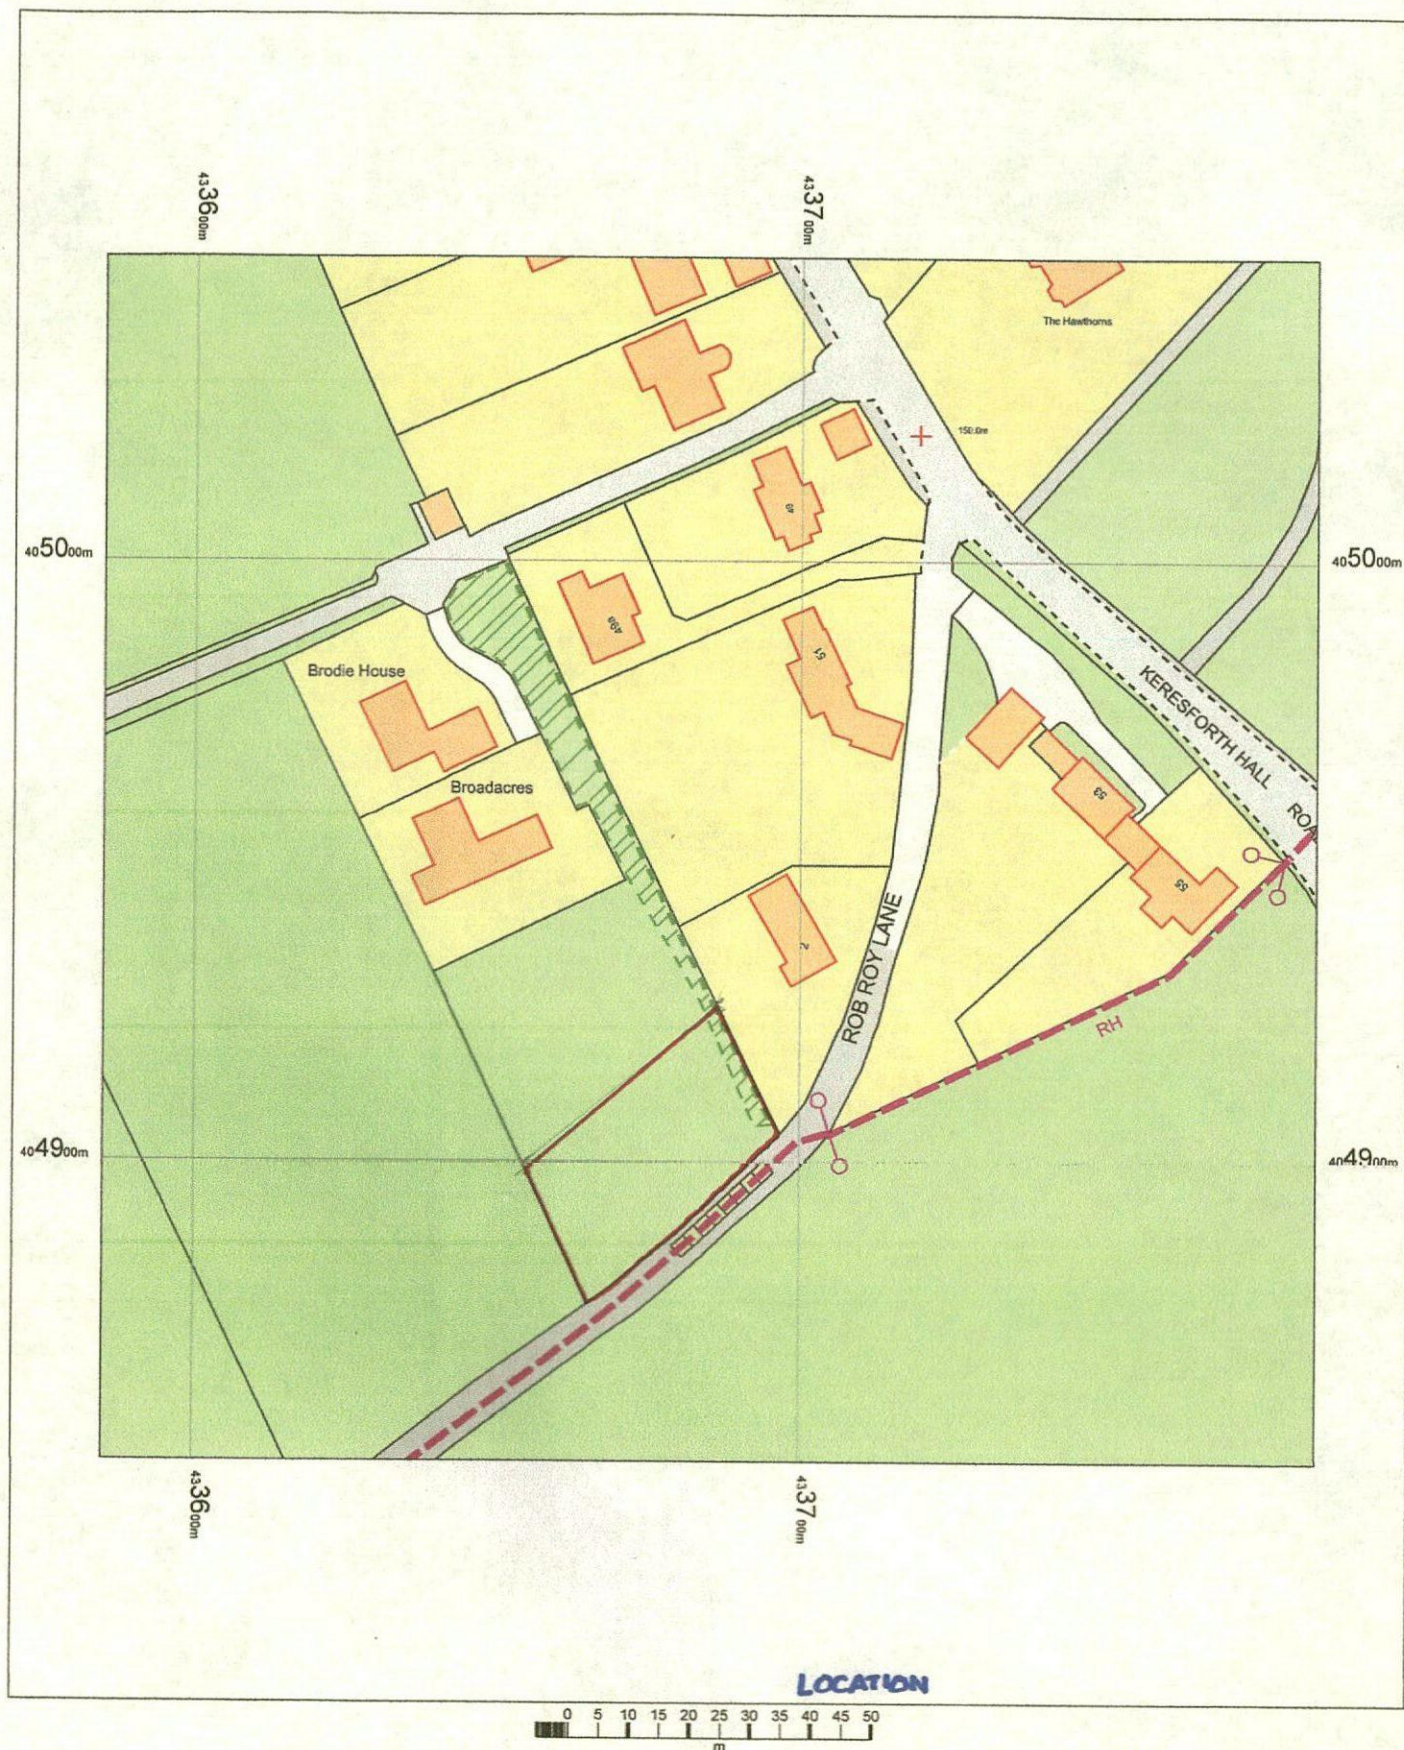

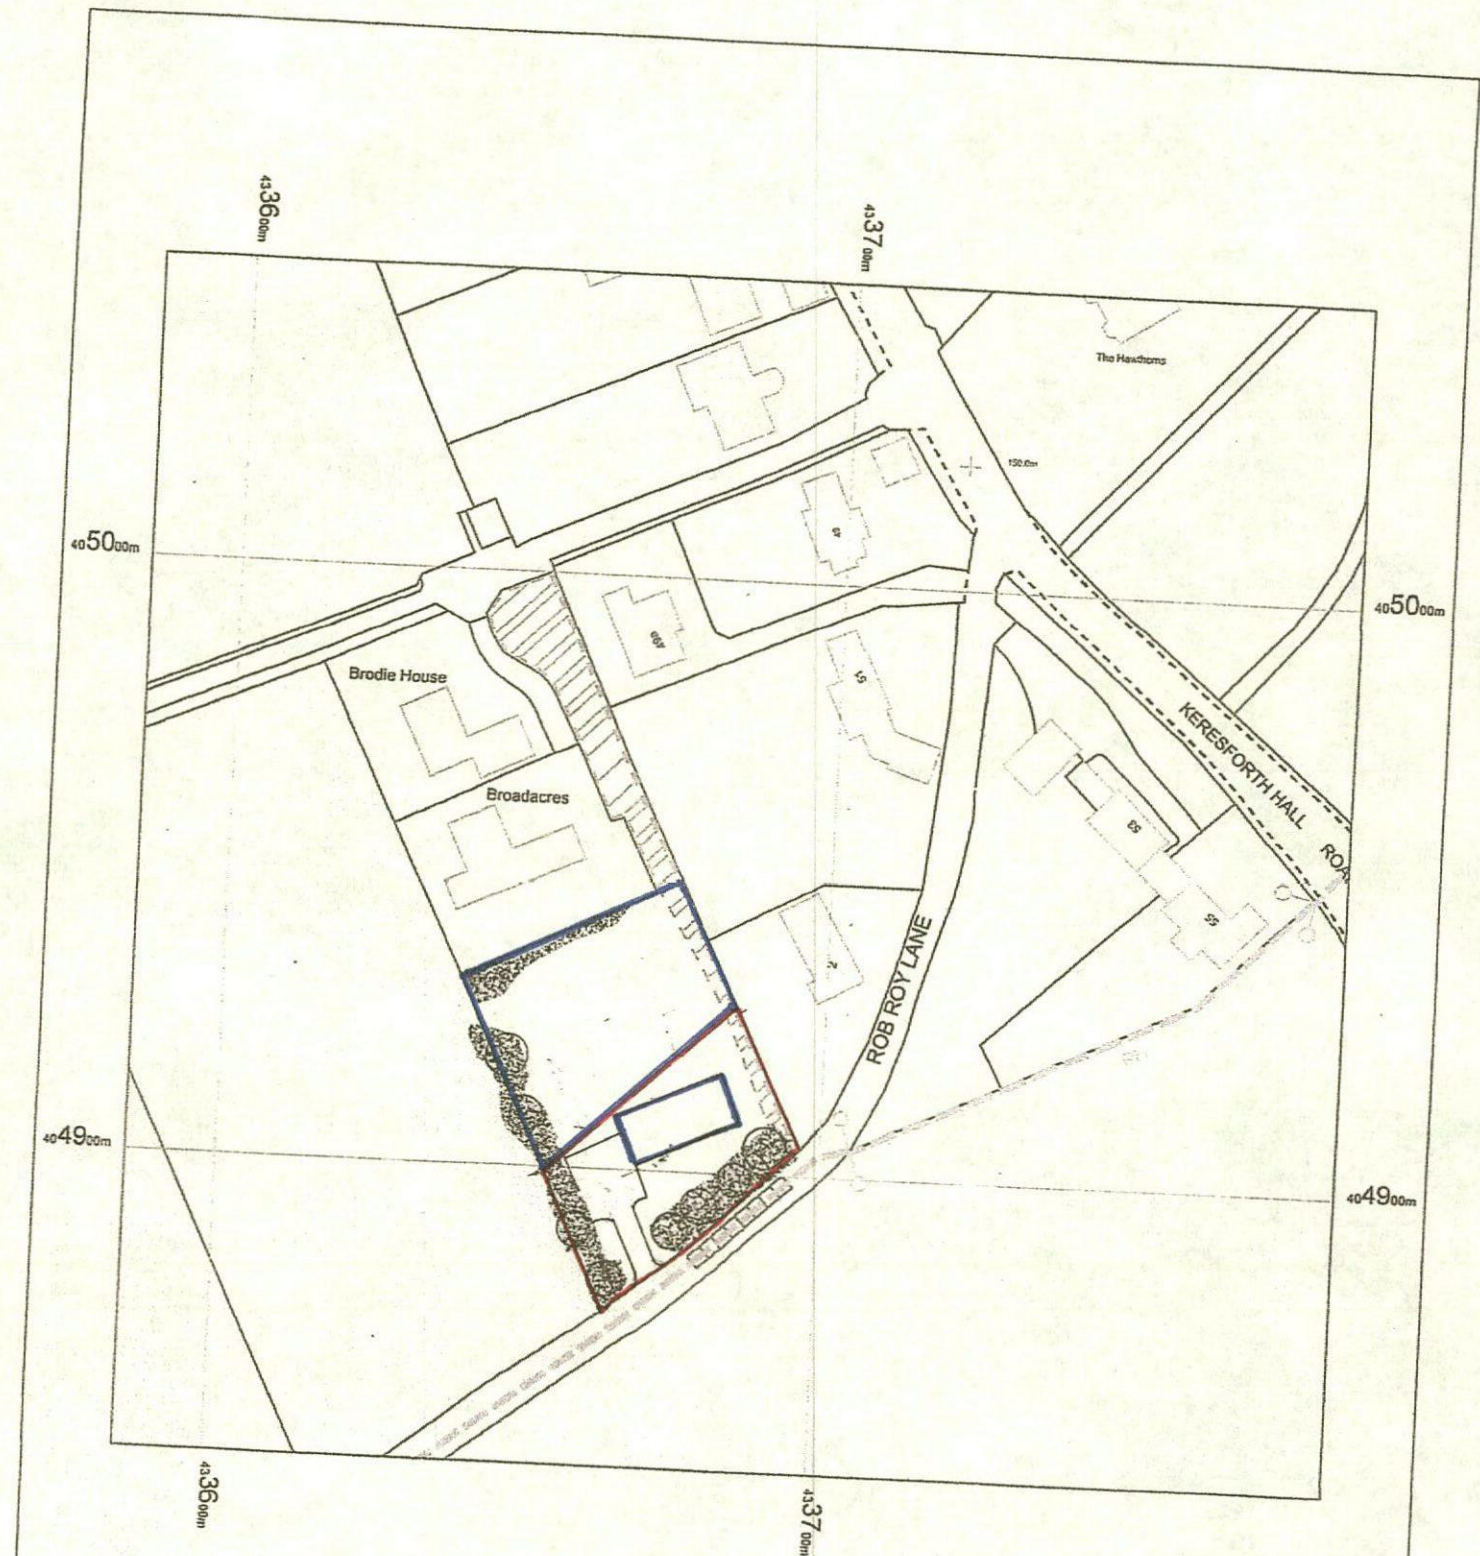


NOTIONAL LAYOUT

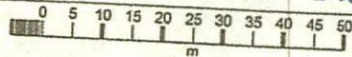

Michael A. Clynych
Architect, Town Planner, Property Consultant
DIP.ARCH. DIP. T.P. A.R.I.B.A. F.R.S.A.

14 Huddersfield Road, Ingbirchworth, Penistone
Sheffield S36 7GF

Tel: 01226 766308

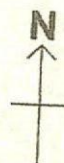

17 August 2016, ID: M4P-00554002
www.nicolsondigital.com

1:1250 scale print at A4, Centre: 433685 E, 404950 N

©Crown Copyright and database rights 2016 OS
100019950

