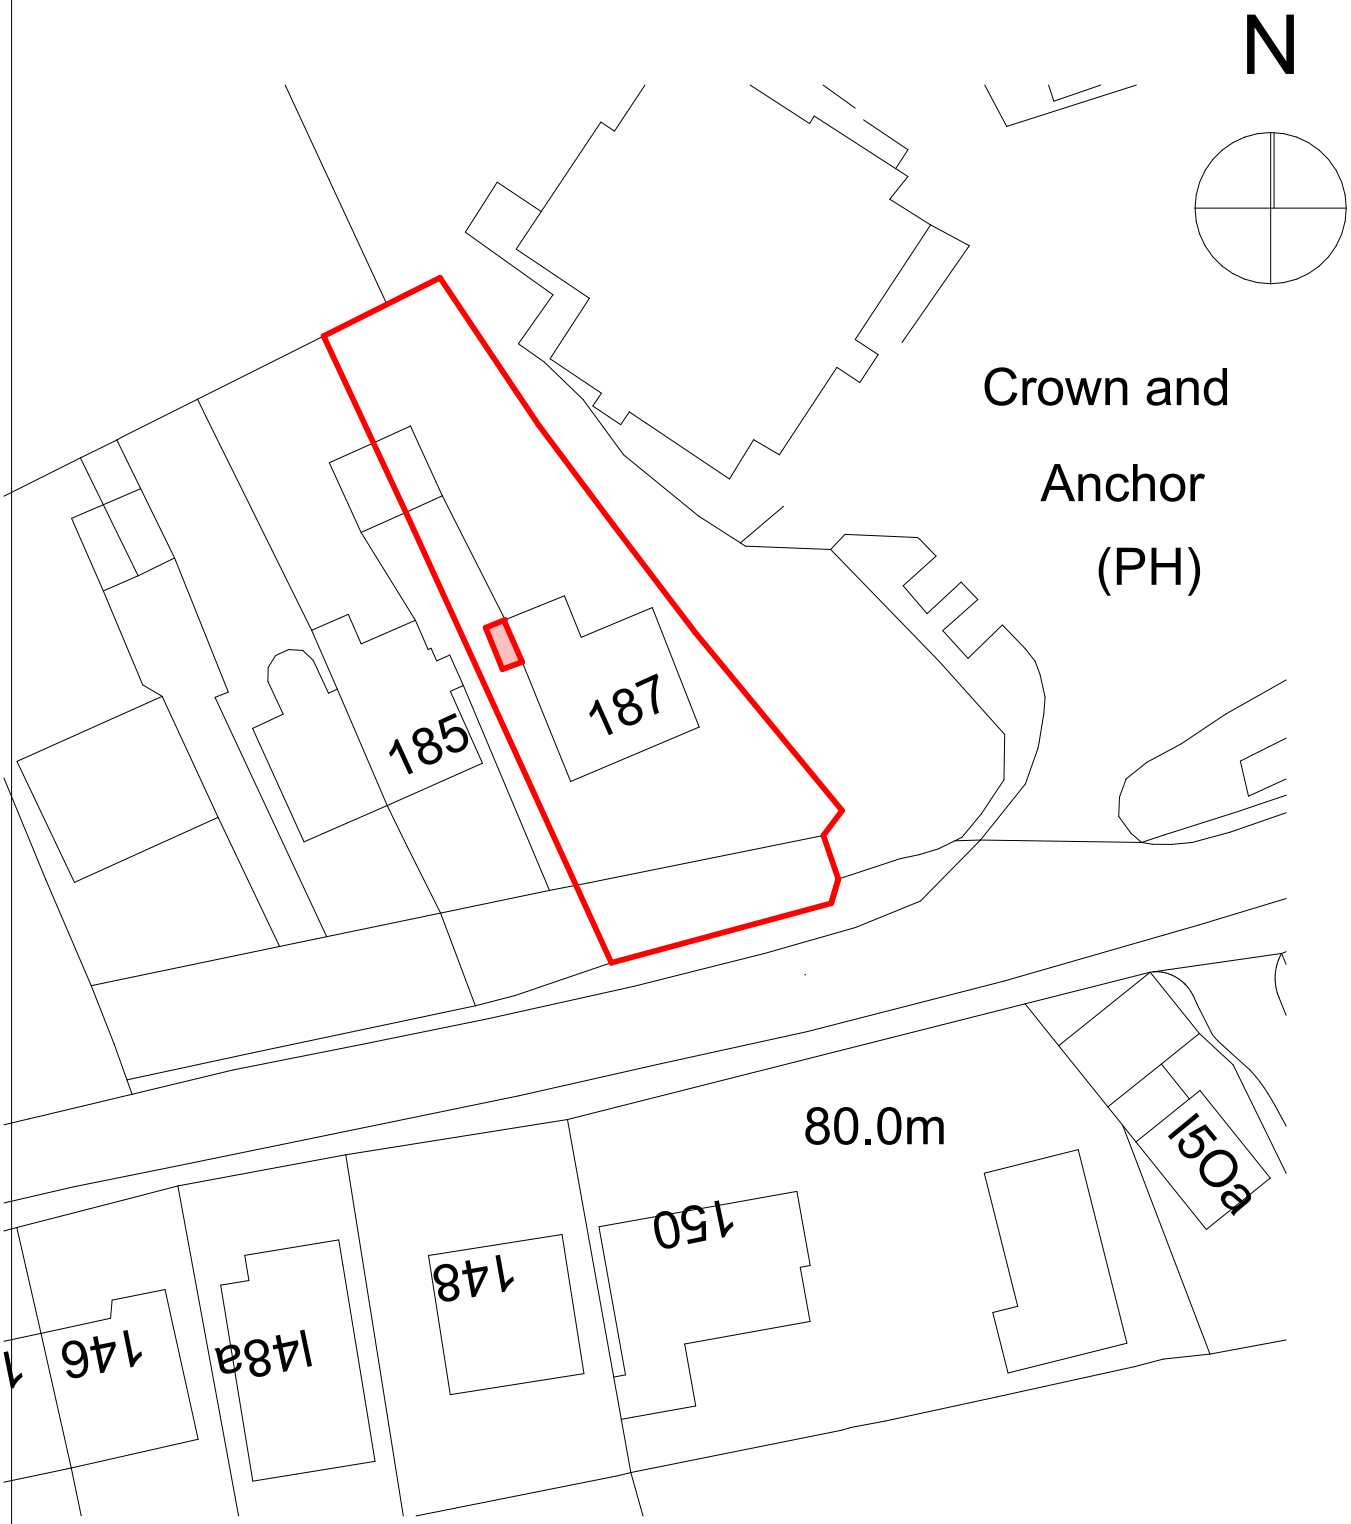


Alan Robinson
Chartered Architect BA Dip Arch RIBA, BSc (Hons)PM
2 Gawber Road, Barnsley S75 2AF
Tel/Fax 01226 286066 Mob 07947808933

18 (16)

Drawing Name

Client **Bannister**

Drawing Scale: 1/500

Project: **Proposed Loft Conversion with dormers and single storey side Extension 187 Barugh Lane, Barugh Green**

Rev: #Rev: