


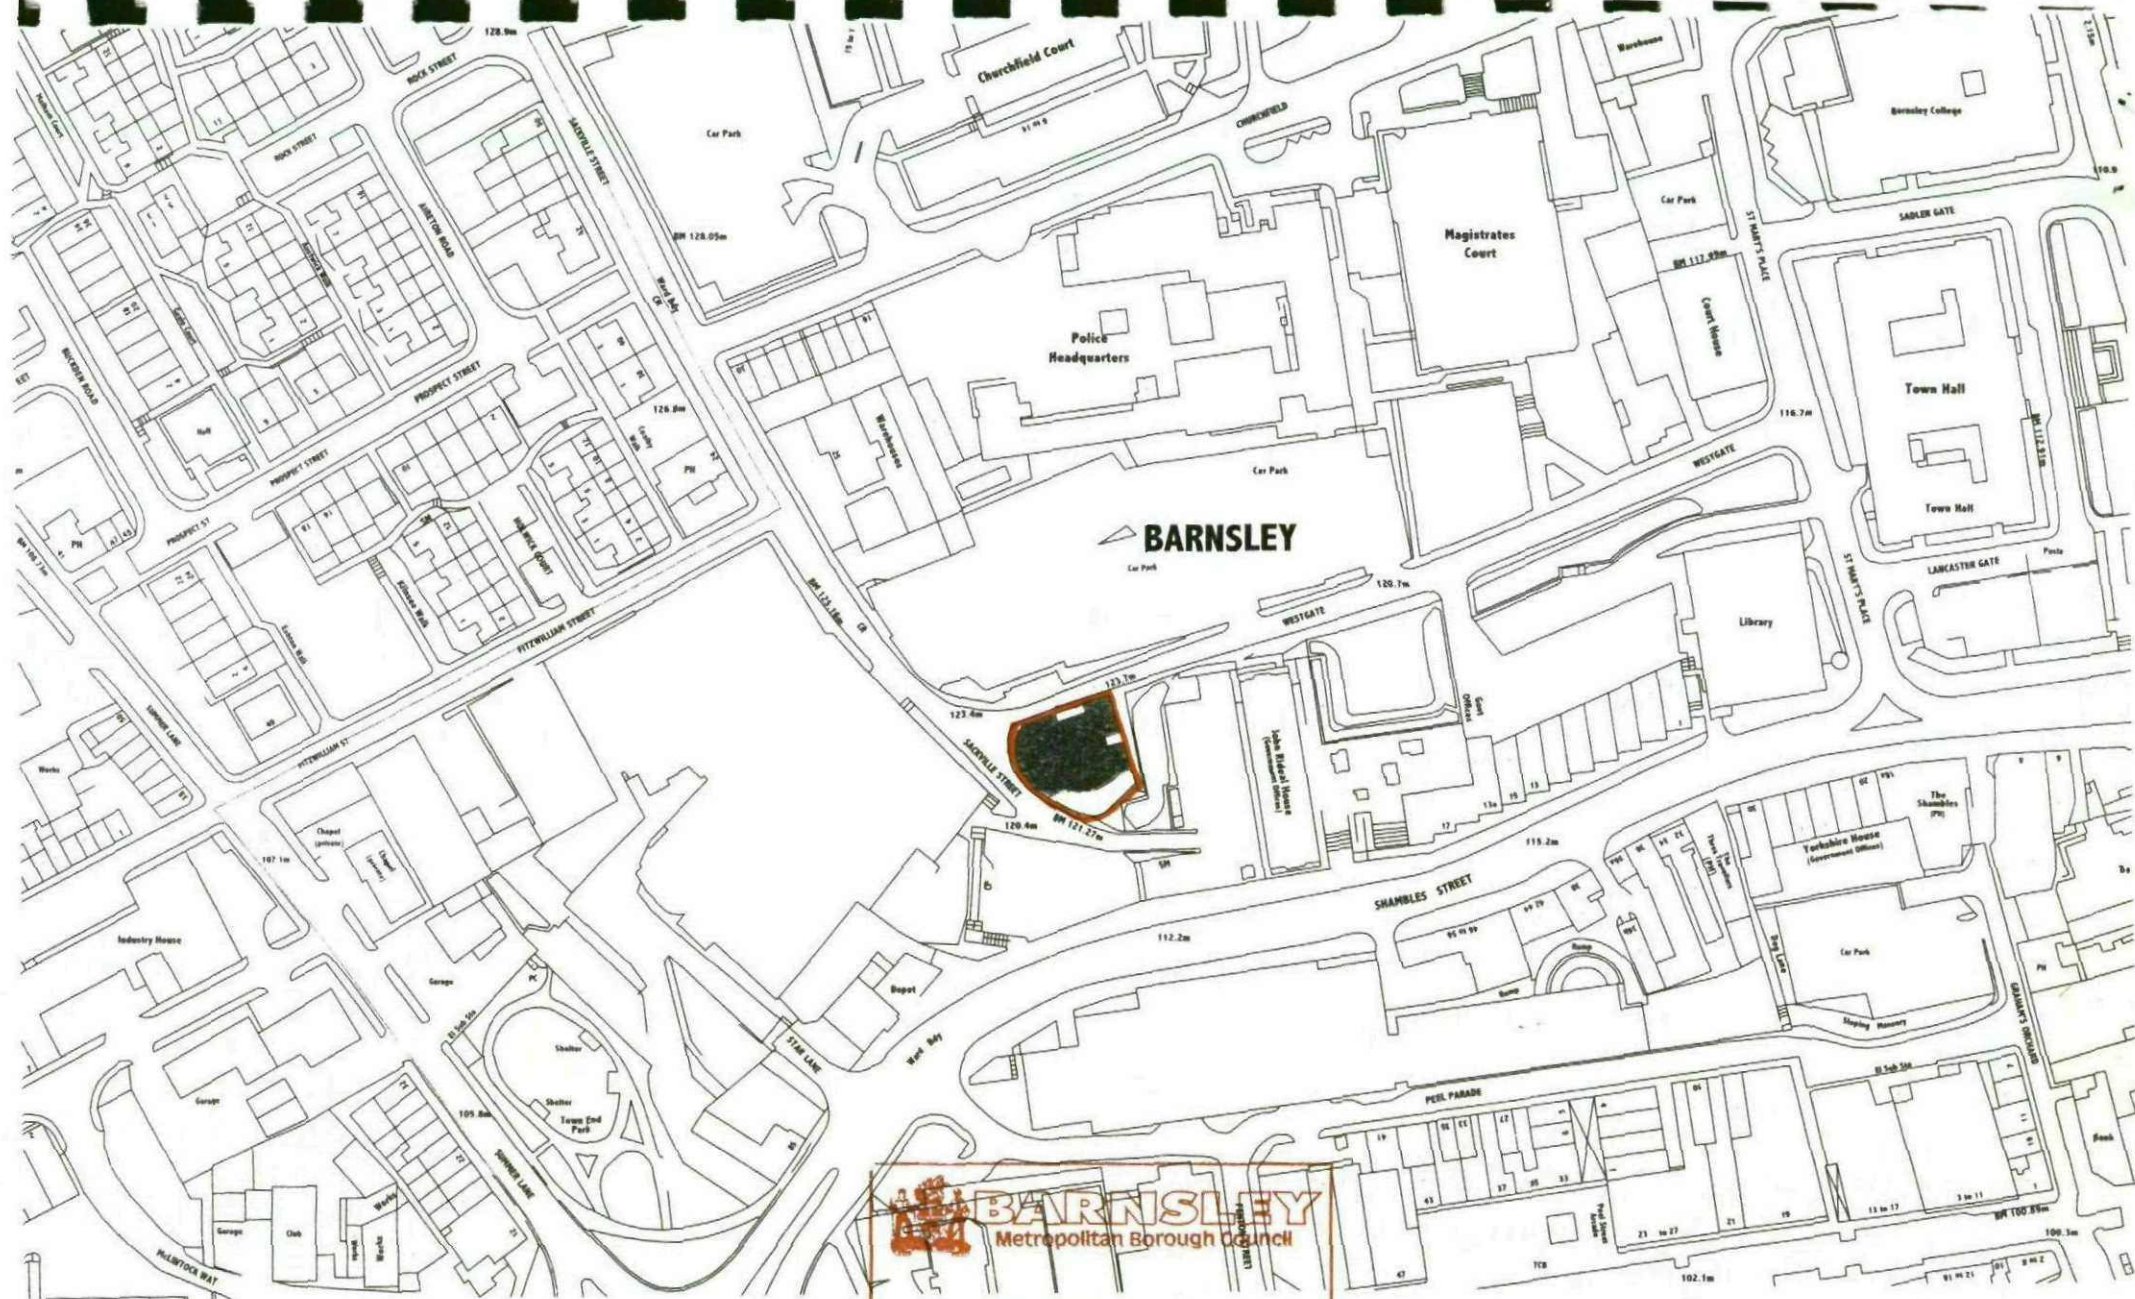

The Lamproom Theatre
Context Plan
Scale 1:1250 @ A3



17 MAR 2006

APPROVED TOWN PLANNING

allen tod Architecture
www.allentod.co.uk

