
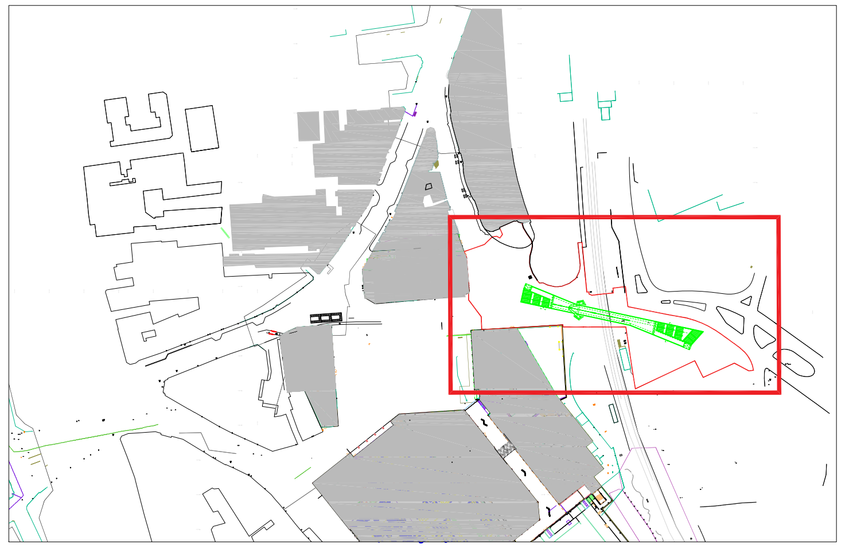


KEY PLAN - 1:2500

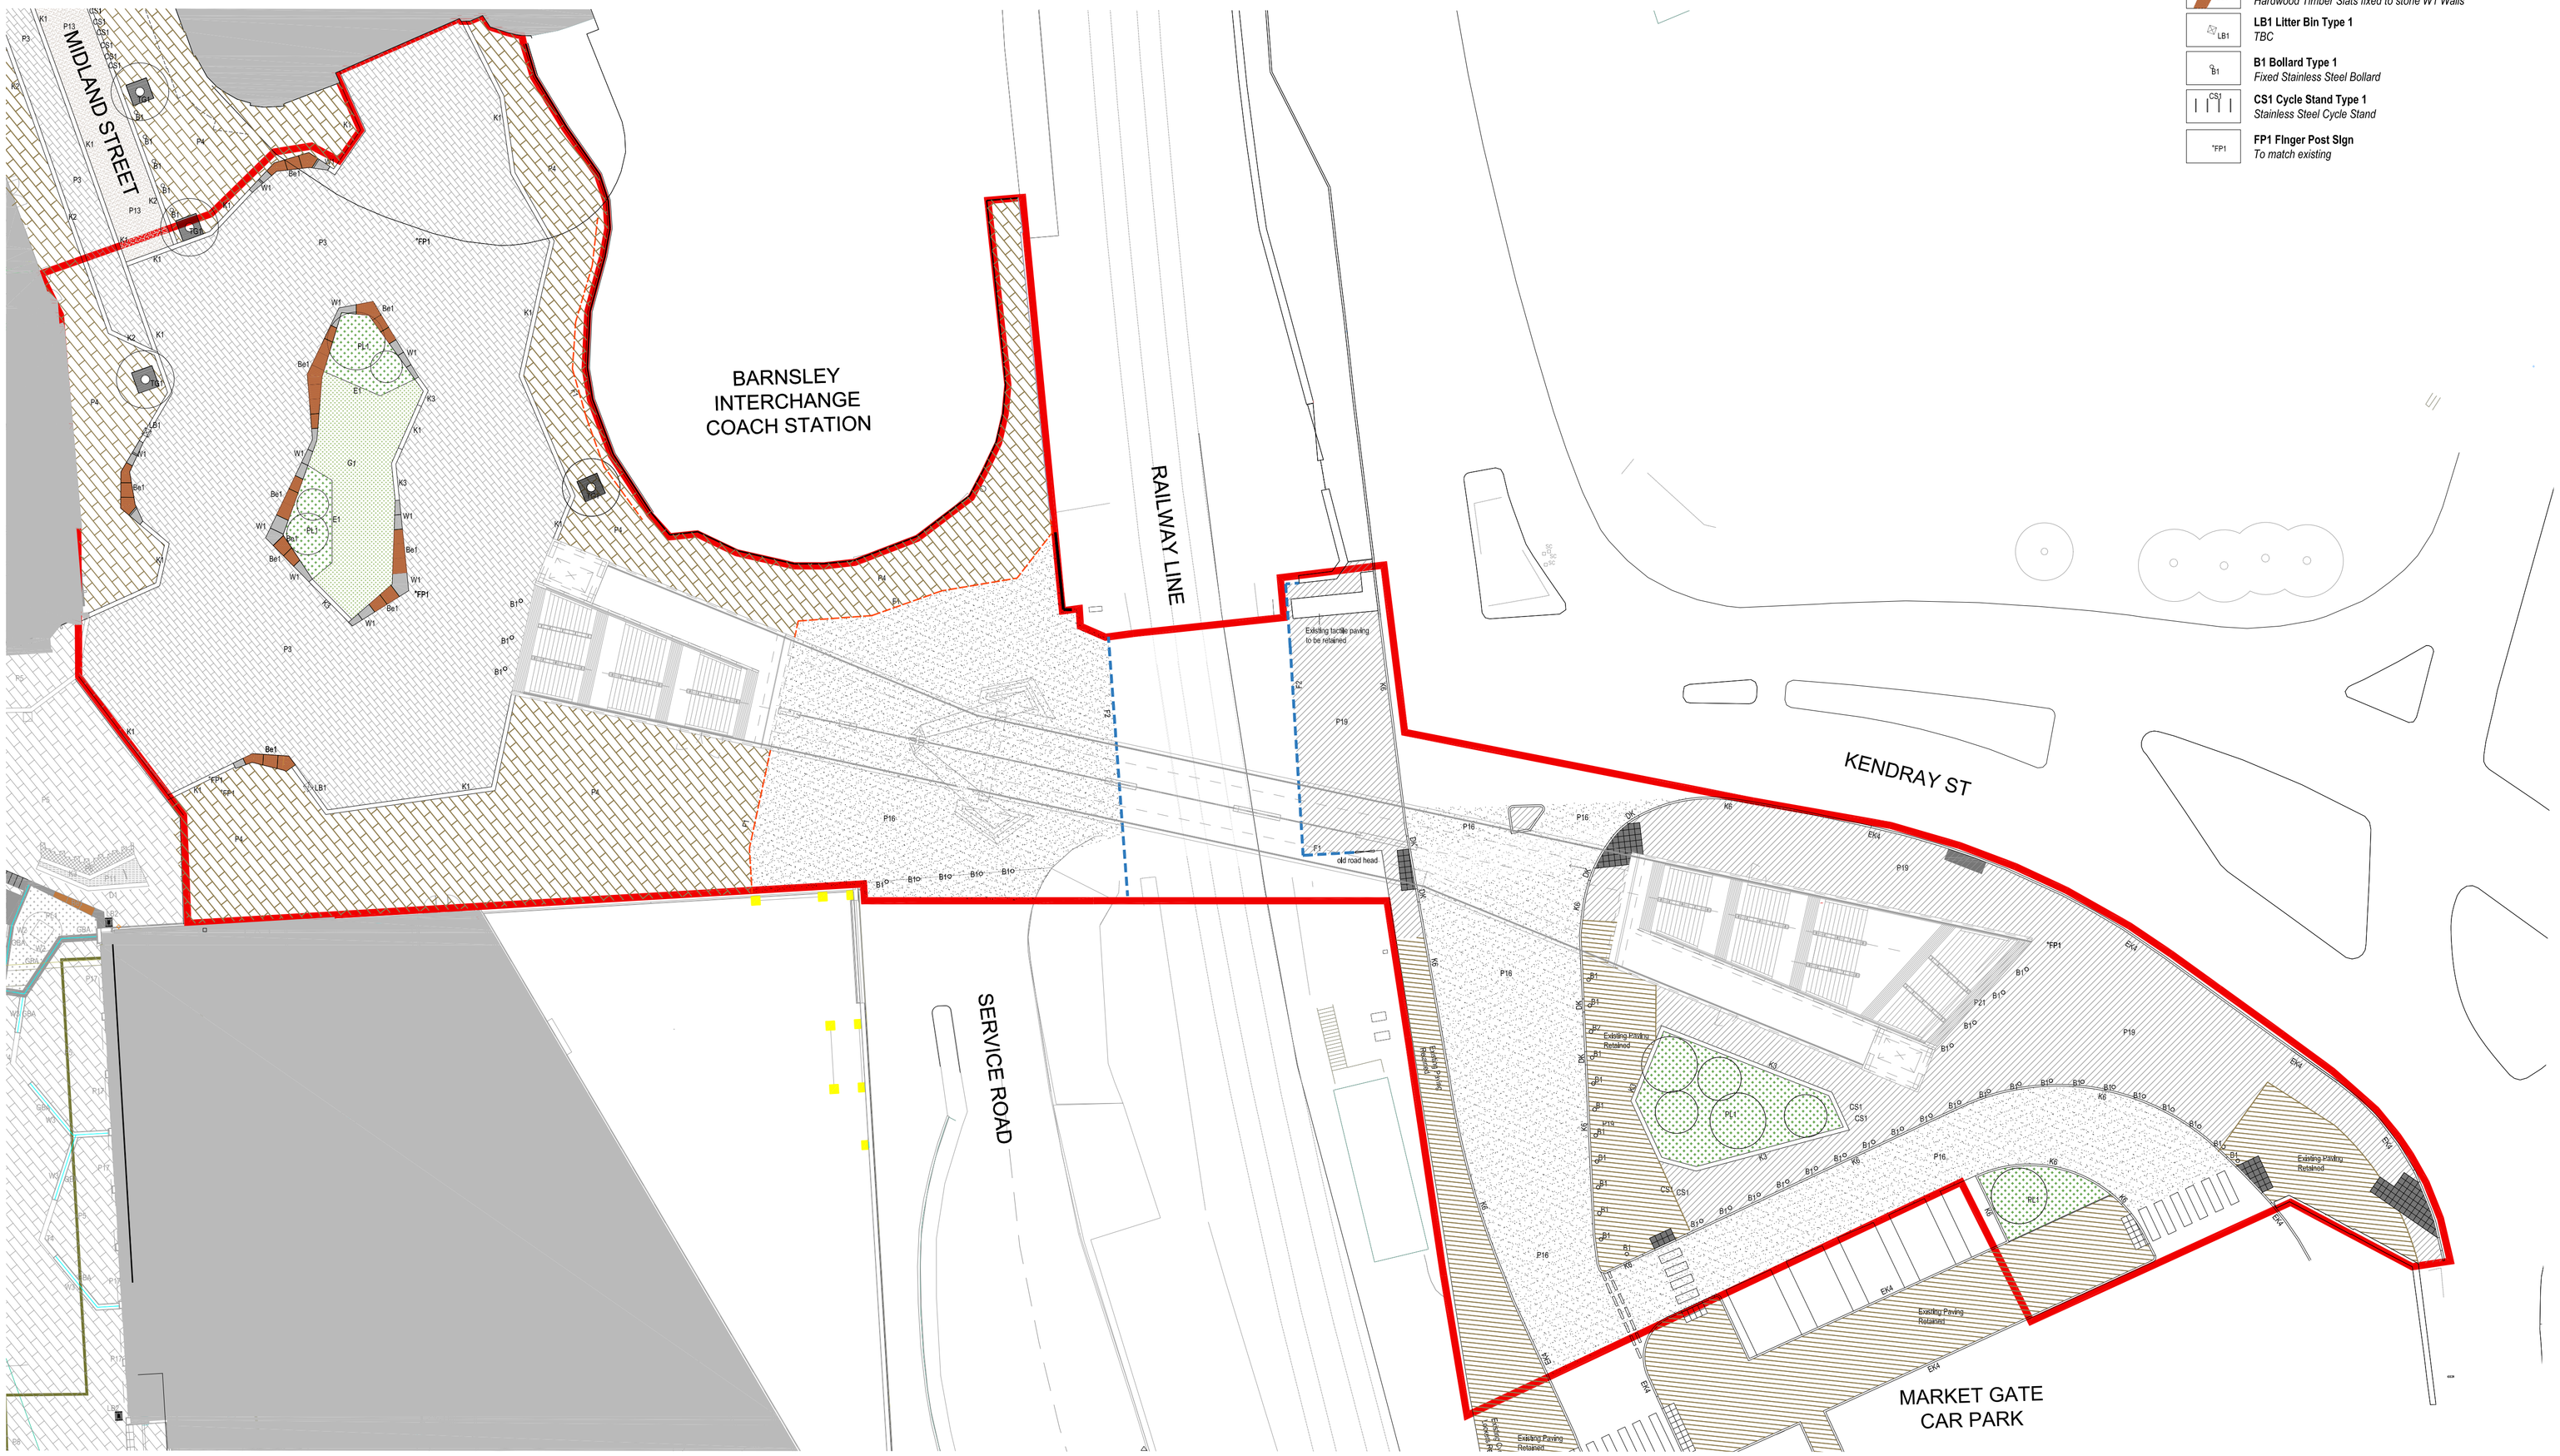

LEGEND

Planning Application Boundary

EXISTING HARD SURFACES

Existing paving retained: Market Gate Car Park
- Marshalls La Linia Grey Flags

EXISTING KERBS

EK4 **EK4 Kerb Type 4 -** *Concrete half battered Kerb*

PROPOSED HARD SURFACES

P3 **P3 Paving Type 3:** Natural Coated Concrete Setts
Mix of grey and warm colours

P4 **P4 Paving Type 4:** Natural Coated Concrete Flags
Mix of grey and warm colours

P5 **P5 Paving Type 5:** Blue/Buff Yorkstone Flags

P13 **P13 Paving Type 13:** Hot Rolled Asphalt with Chippings
Black with buff chippings to engineers details

P16 **P16 Paving Type 16:** Vehicular Grade Asphalt
- Black colour: to engineers details

P19 **P19 Paving Type 19:** Concrete Flags
- Marshalls La Linia, Two colours of grey to match Market Gate Car Park existing paving flags

PROPOSED WALLS

W1 **W1 Wall Type 1:** *Solid* Seating Walls
Mid Grey granite, cropped finish to front face with flamed top

F1 **F1 Fence Type 1:** *Metal Profile clad Fencing*
- 2100mm high fence to match bridge stair enclosure

F2 **F2 Fence Type 2:** *Metal Railings*
- 2100mm high vertical bar

PROPOSED KERBS & EDGES

K1 **K1 Kerb Type 1:** 300mm wide Flush Kerb
Black Granite, Fine Picked Finish

K2 **K2 Kerb Type 2:** 300mm wide, 125mm Upstand Kerb
Black Granite, Fine Picked Finish

K3 **K3 Kerb Type 3:** 300mm wide, 150mm Upstand Kerb
Mid Grey Granite, Flamed Finish

K6 **K6 Kerb Type 6:** 125mm wide, 125mm upstand kerb
Precast Concrete Half battered KErb to match existing EK4 kerbs

E1 **E1 Edging Type 1:** Lawn Steel Edging

SOFT SURFACES

G1 **G1 Grass Type 1**
Artificial Turf

PL1 **PL1 Planting Type 1**
Groundcover planting

TREES

Proposed Tree

STREET FURNITURE

TG1 **TG1 Tree Grille & Guard Type 1:**
Steel Grille and Guard

Be1 **Be1 Bench Type 1**
Hardwood Timber Slats fixed to stone W1 Walls

LB1 **LB1 Litter Bin Type 1**
TBC

B1 **B1 Bollard Type 1**
Fixed Stainless Steel Bollard

CS1 **CS1 Cycle Stand Type 1**
Stainless Steel Cycle Stand

FP1 **FP1 Finger Post Sign**
To match existing

Notes:
- This drawing is copyright.
- Do not scale dimensions from this drawing.
- This drawing is to be read in conjunction with all other relevant drawings
- All discrepancies on this drawing are to be reported to the architect.
- Do not modify any element of this drawing.
- Use drawing only for purpose(s) issued.

North Sign / Key Plan

The following external model files are included within this drawing:

Rev	Date	Revision Notes	Dn	Rv
P04	06.11.19	Updated in line with planning comments	CL	WL
P03	13.09.19	Planning Issue	DW	RW
P02	12.09.19	Minor amendments to layout and bridge. Area to west of bridge shown as "In Abeyance"	DW	RW
P01	27.07.18	Planning Issue	DMa	DWa

Client / Contractor
Barnsley Metropolitan Borough Council

IBI Intelligence Buildings Infrastructure
www.ibigroup.com

Project
Barnsley Pedestrian Bridge

Drawing Title
Public Realm GA Plan

Job Number	Drawing Originated Date	PAS 1192 Status Code
50147	20/07/2018	S4
Scale@A1	Purpose	
1:250	PLANNING	

Drawing Number	Revision
BGW2-IBI-PB-XX-PN-L-G700-0001	P03