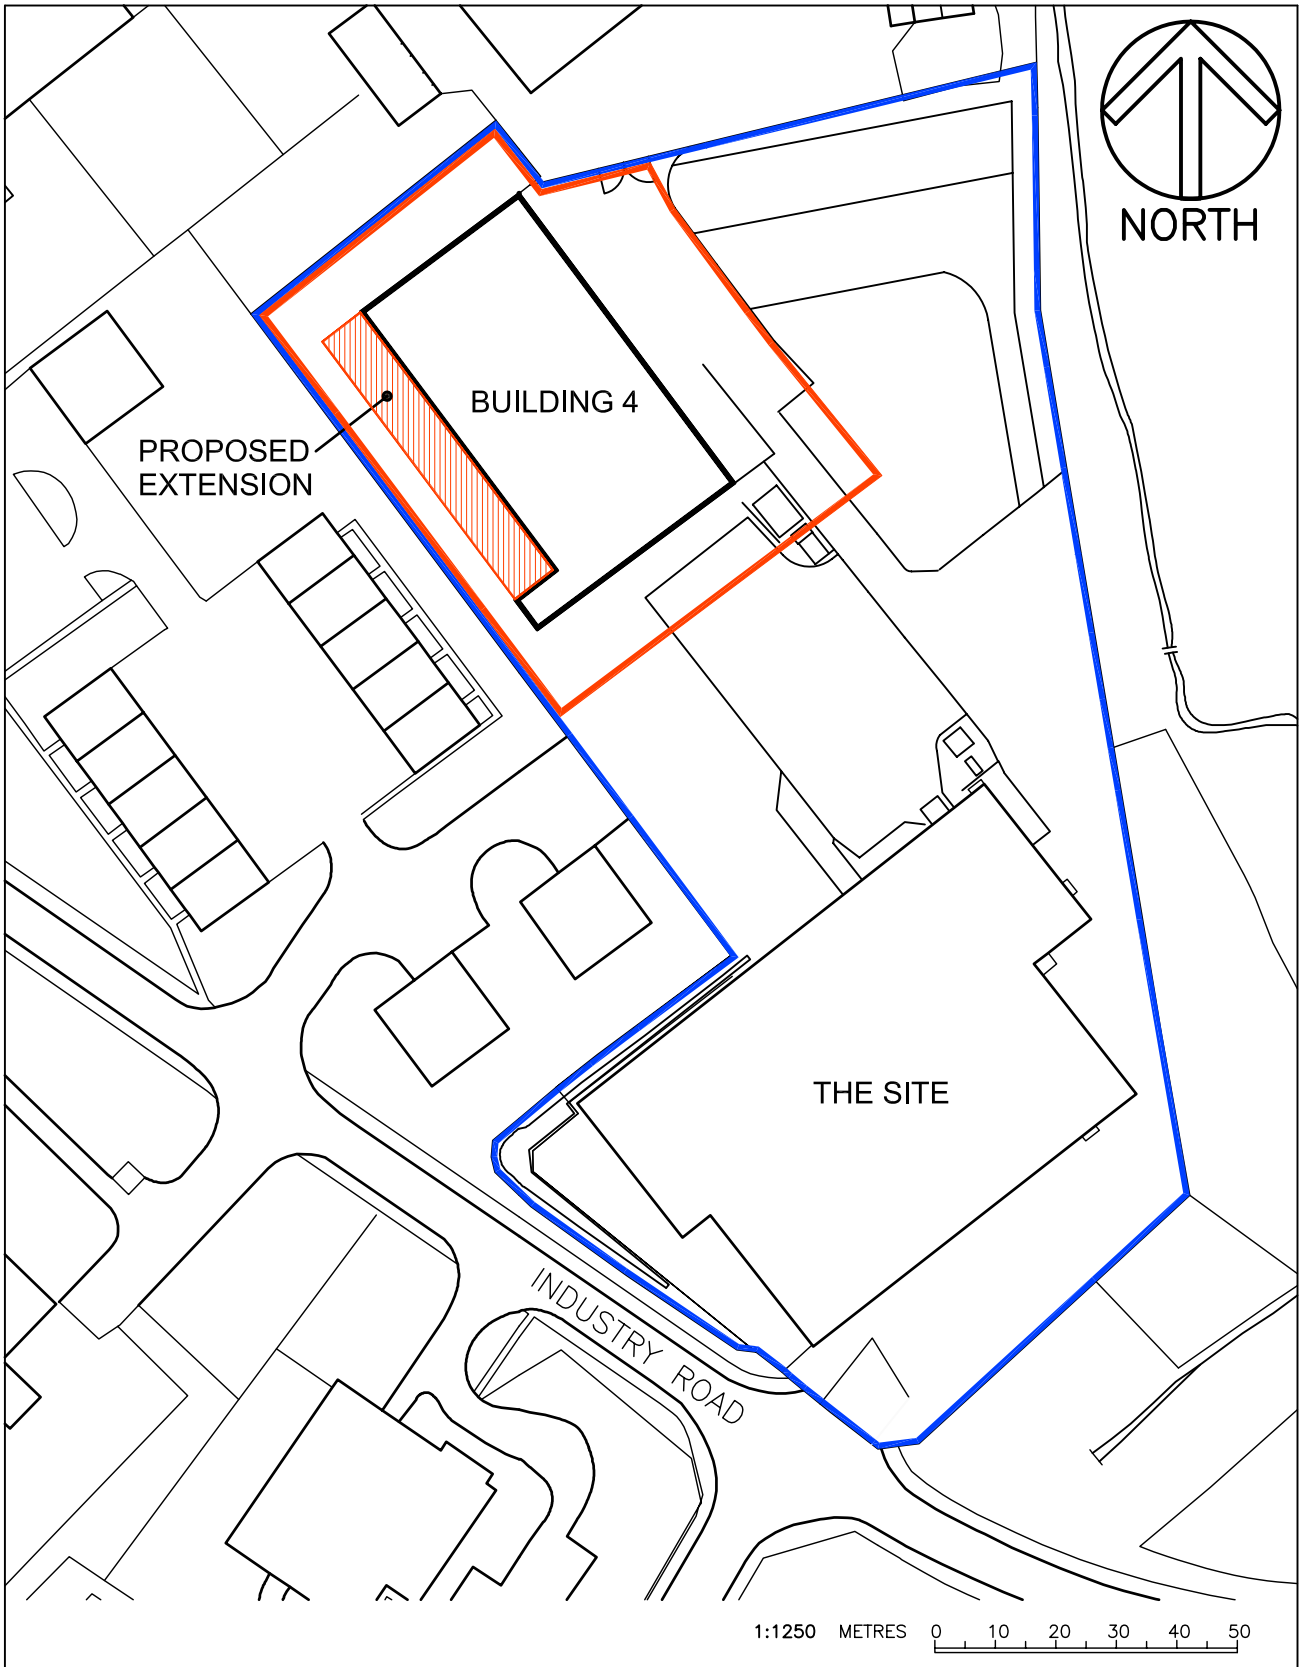


ARCHITECTS
LEEDS BARNSLEY BRADFORD

NUTTALL YARWOOD & PARTNERS
CHARTERED ARCHITECTS
THE GROVE, HIGH STREET, DODWORTH, BARNSLEY, S75 3RQ. Tel: 01226 206771 Fax: 01226 200989 e: info@nyparchitects.com

Project. TAPFREIGHT LIMITED
INDUSTRY ROAD, CARLTON
BARNSLEY, S71 3PQ

Client.

Drawing Title. LOCATION PLAN

Date. SEPT 2013

Scale. 1:1250 @ A4

Ref. 44/19

Dwg. No. 001

Rev.