


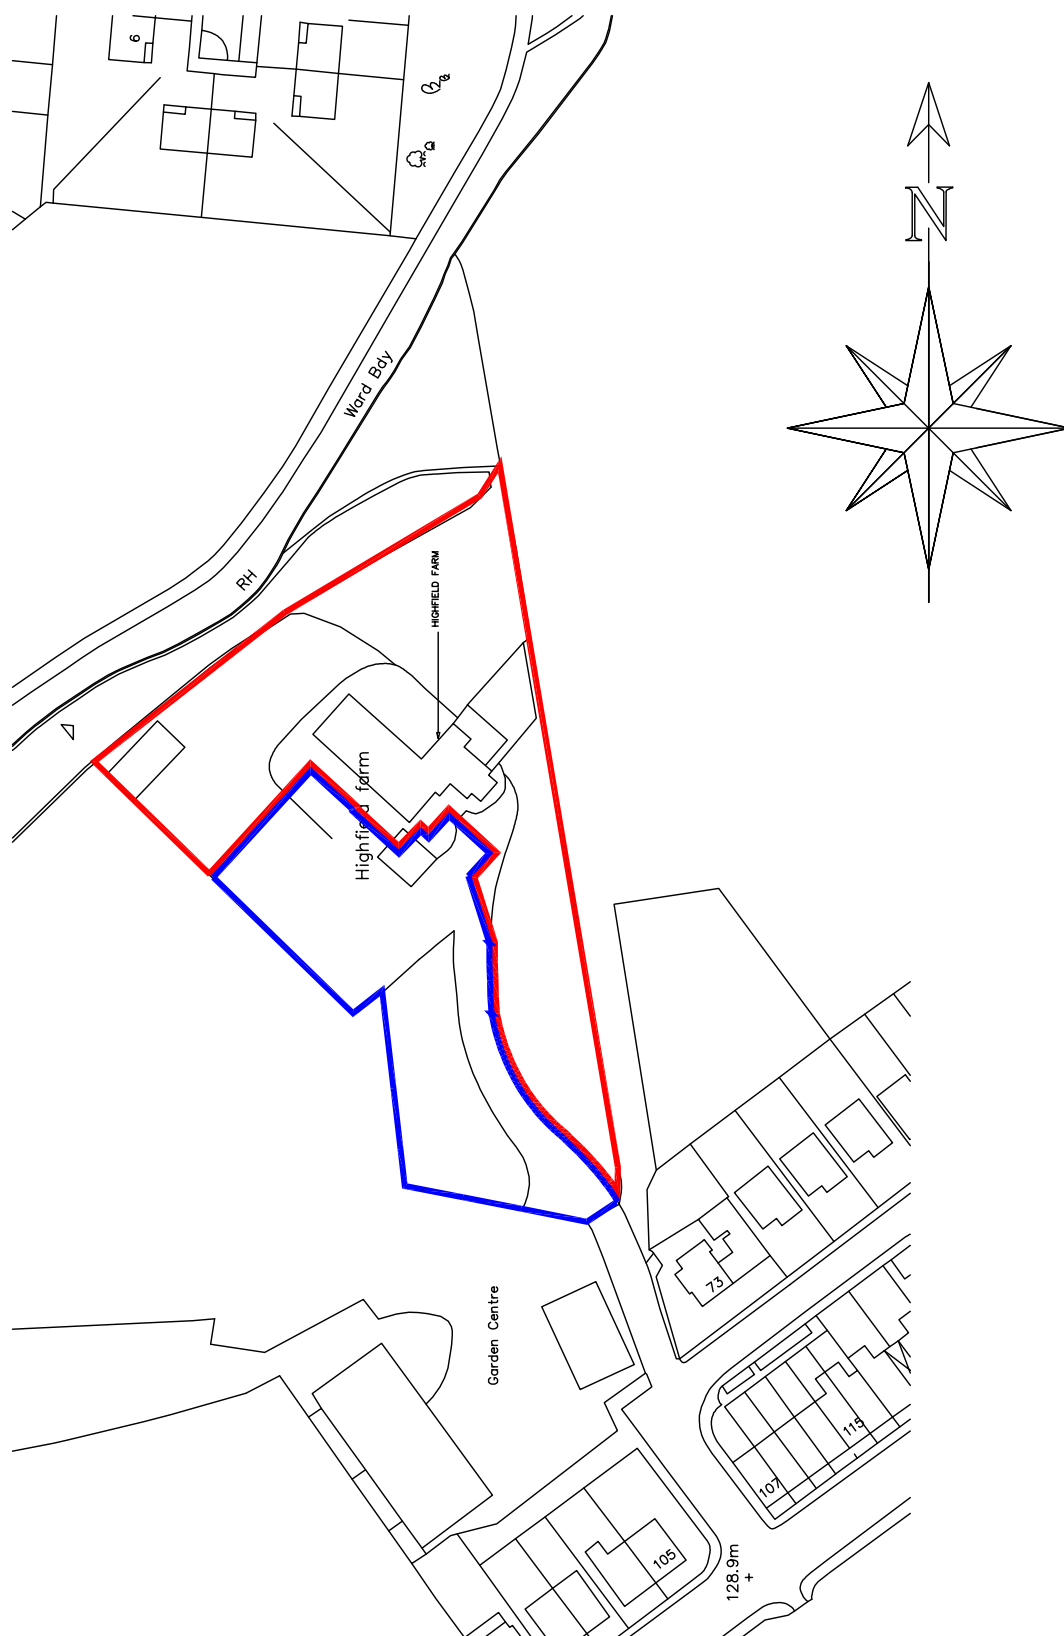

1:1250 SCALE LOCATION PLAN

HIGHFIELD FARM, BARNSLEY