

Elevations

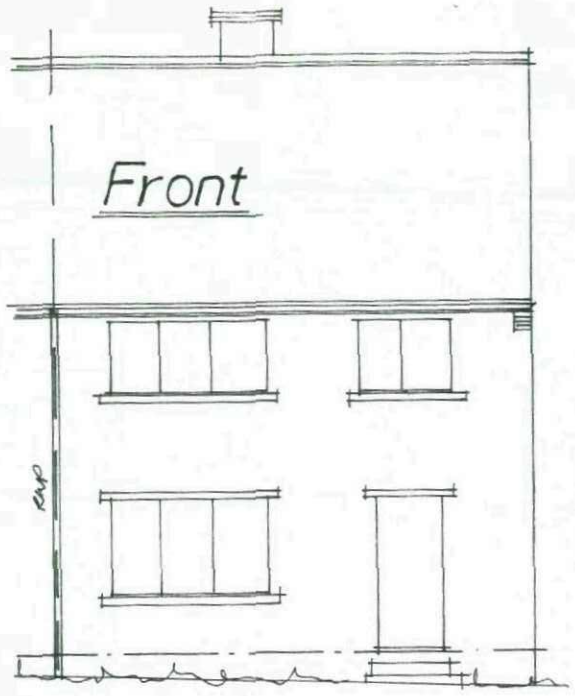

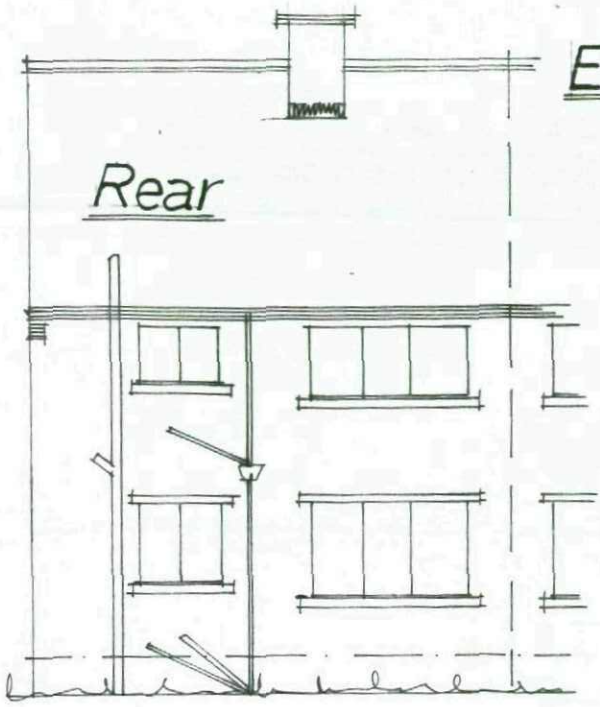




Rev	Notes	Date

Garry Greetham Associates Ltd
Residential Design Consultant
Westwood House
18 Carr Lane
Tankersley
Barnsley S75 3BE
Tel(01226)746573


PROJECT	2 Storey Ext. to Side
CLIENT	Mr. J. Wales
TITLE	Property as Existing
ADDRESS	2 Yvonne Grove, Wombwell, Barnsley. S73 8NA.
DRAWN BY	ggg
SCALE	1:50; 1:100
DATE	Jun.10
DRAWING No	722-02
REV	

Member of the Chartered Institute of Architectural Technologists

Layouts

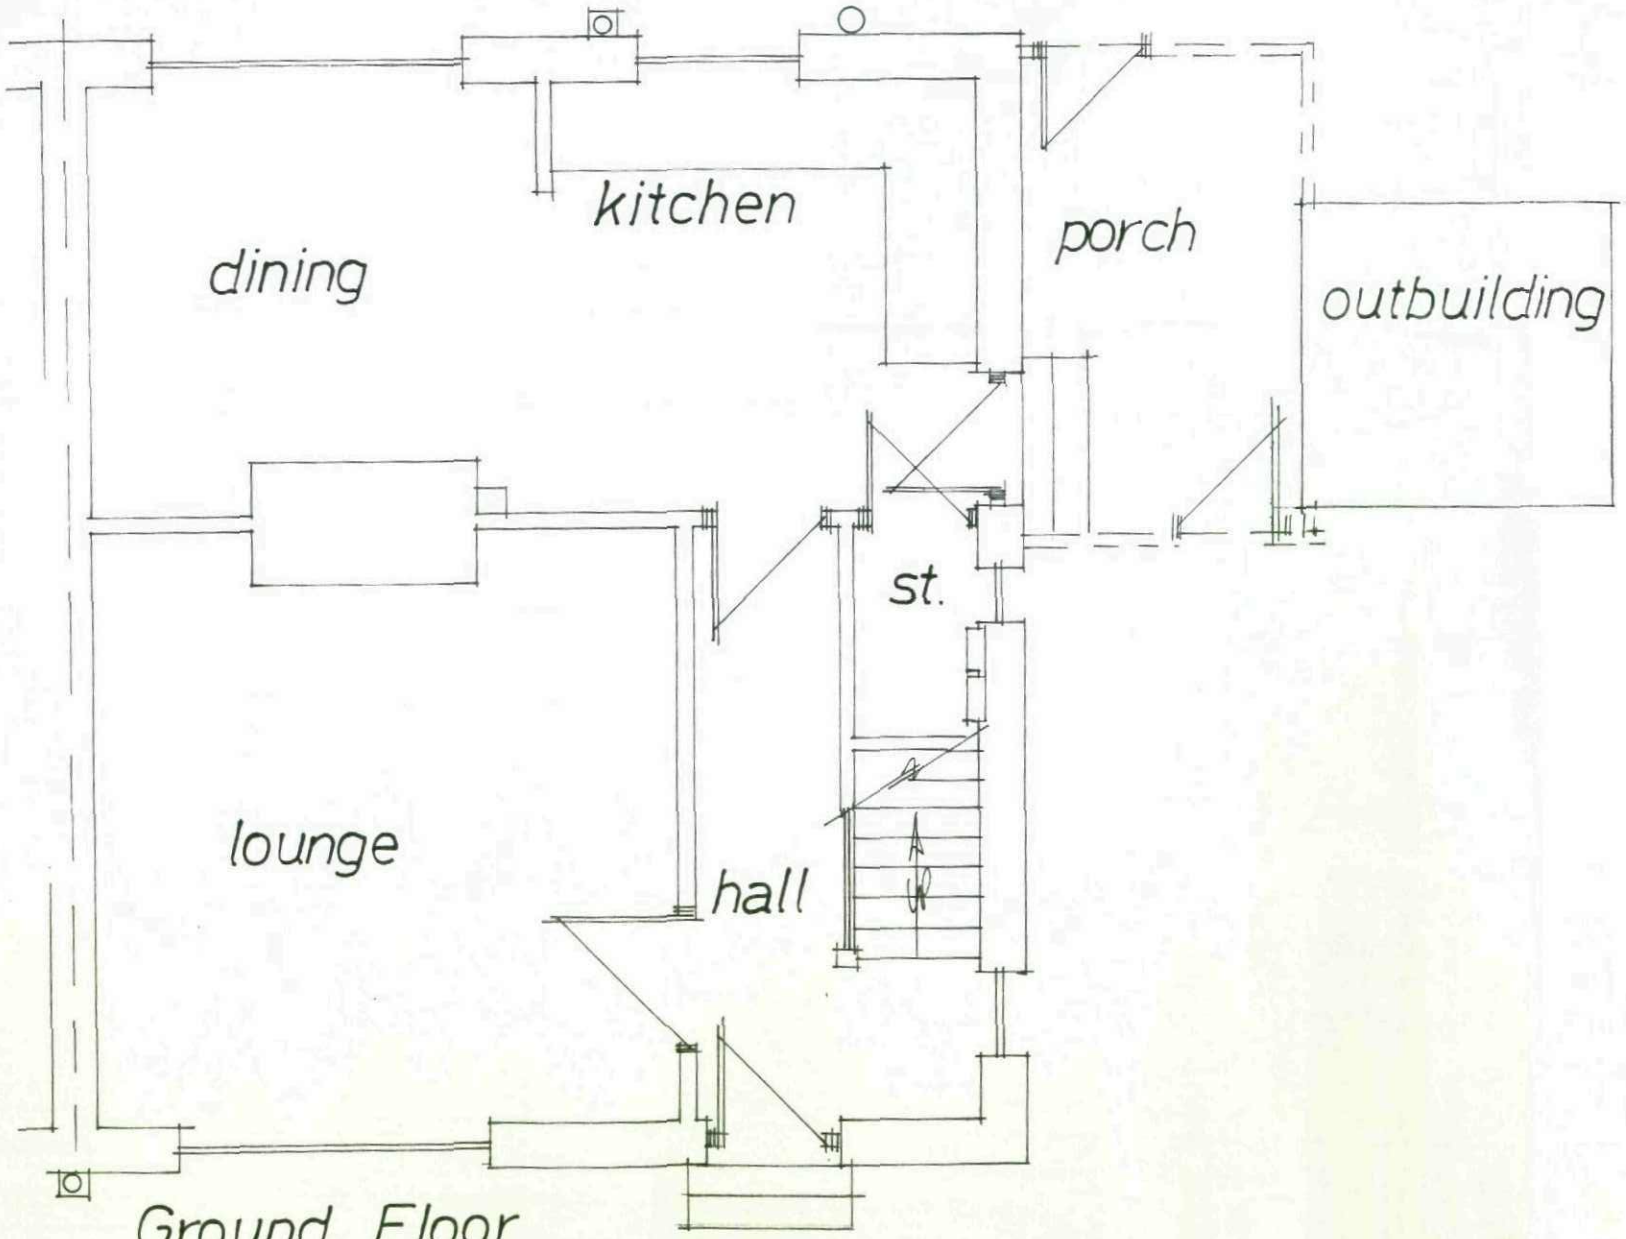

Ground Floor

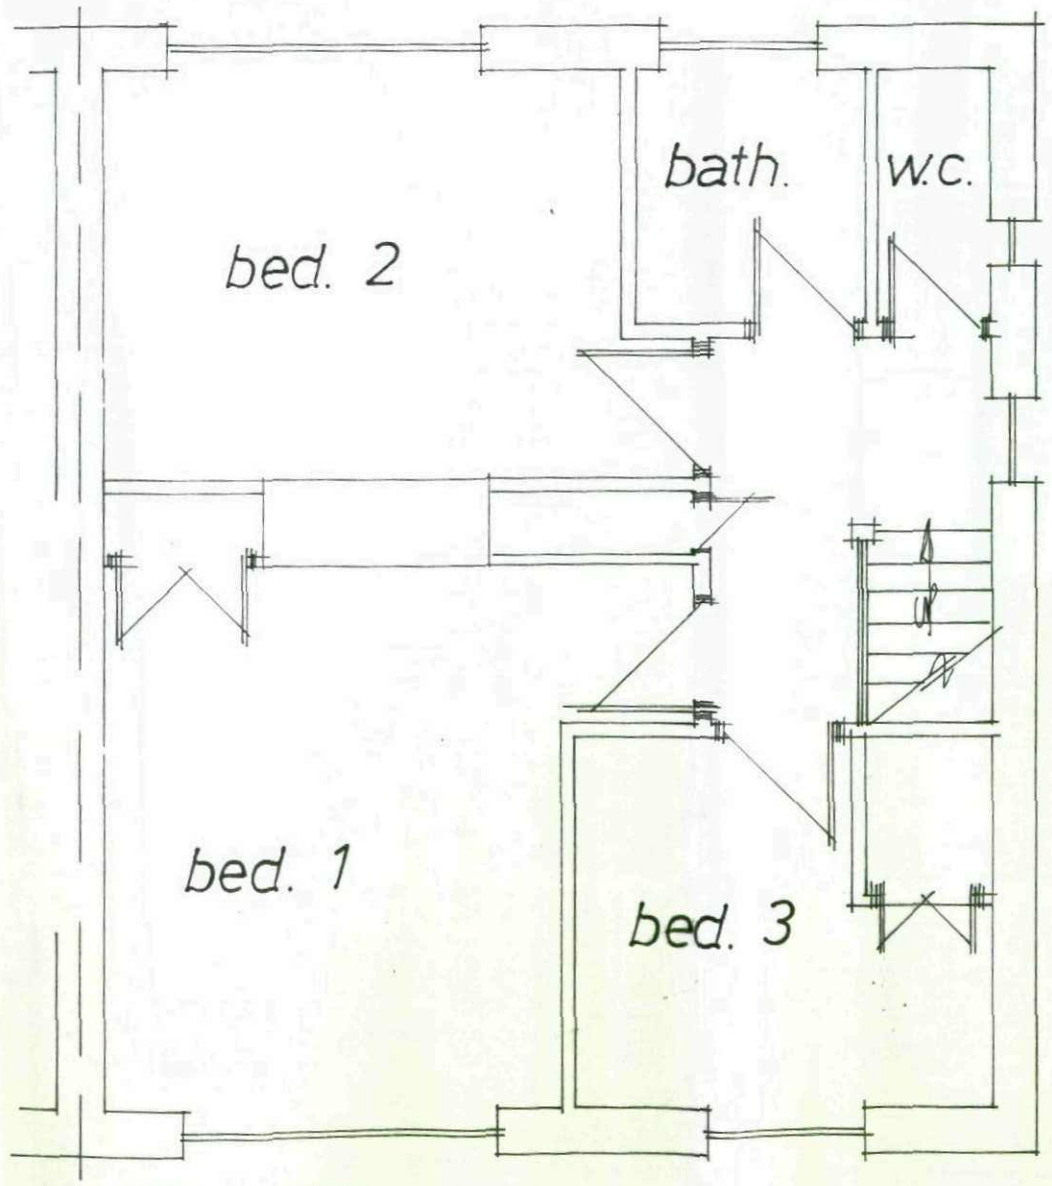

First Floor