


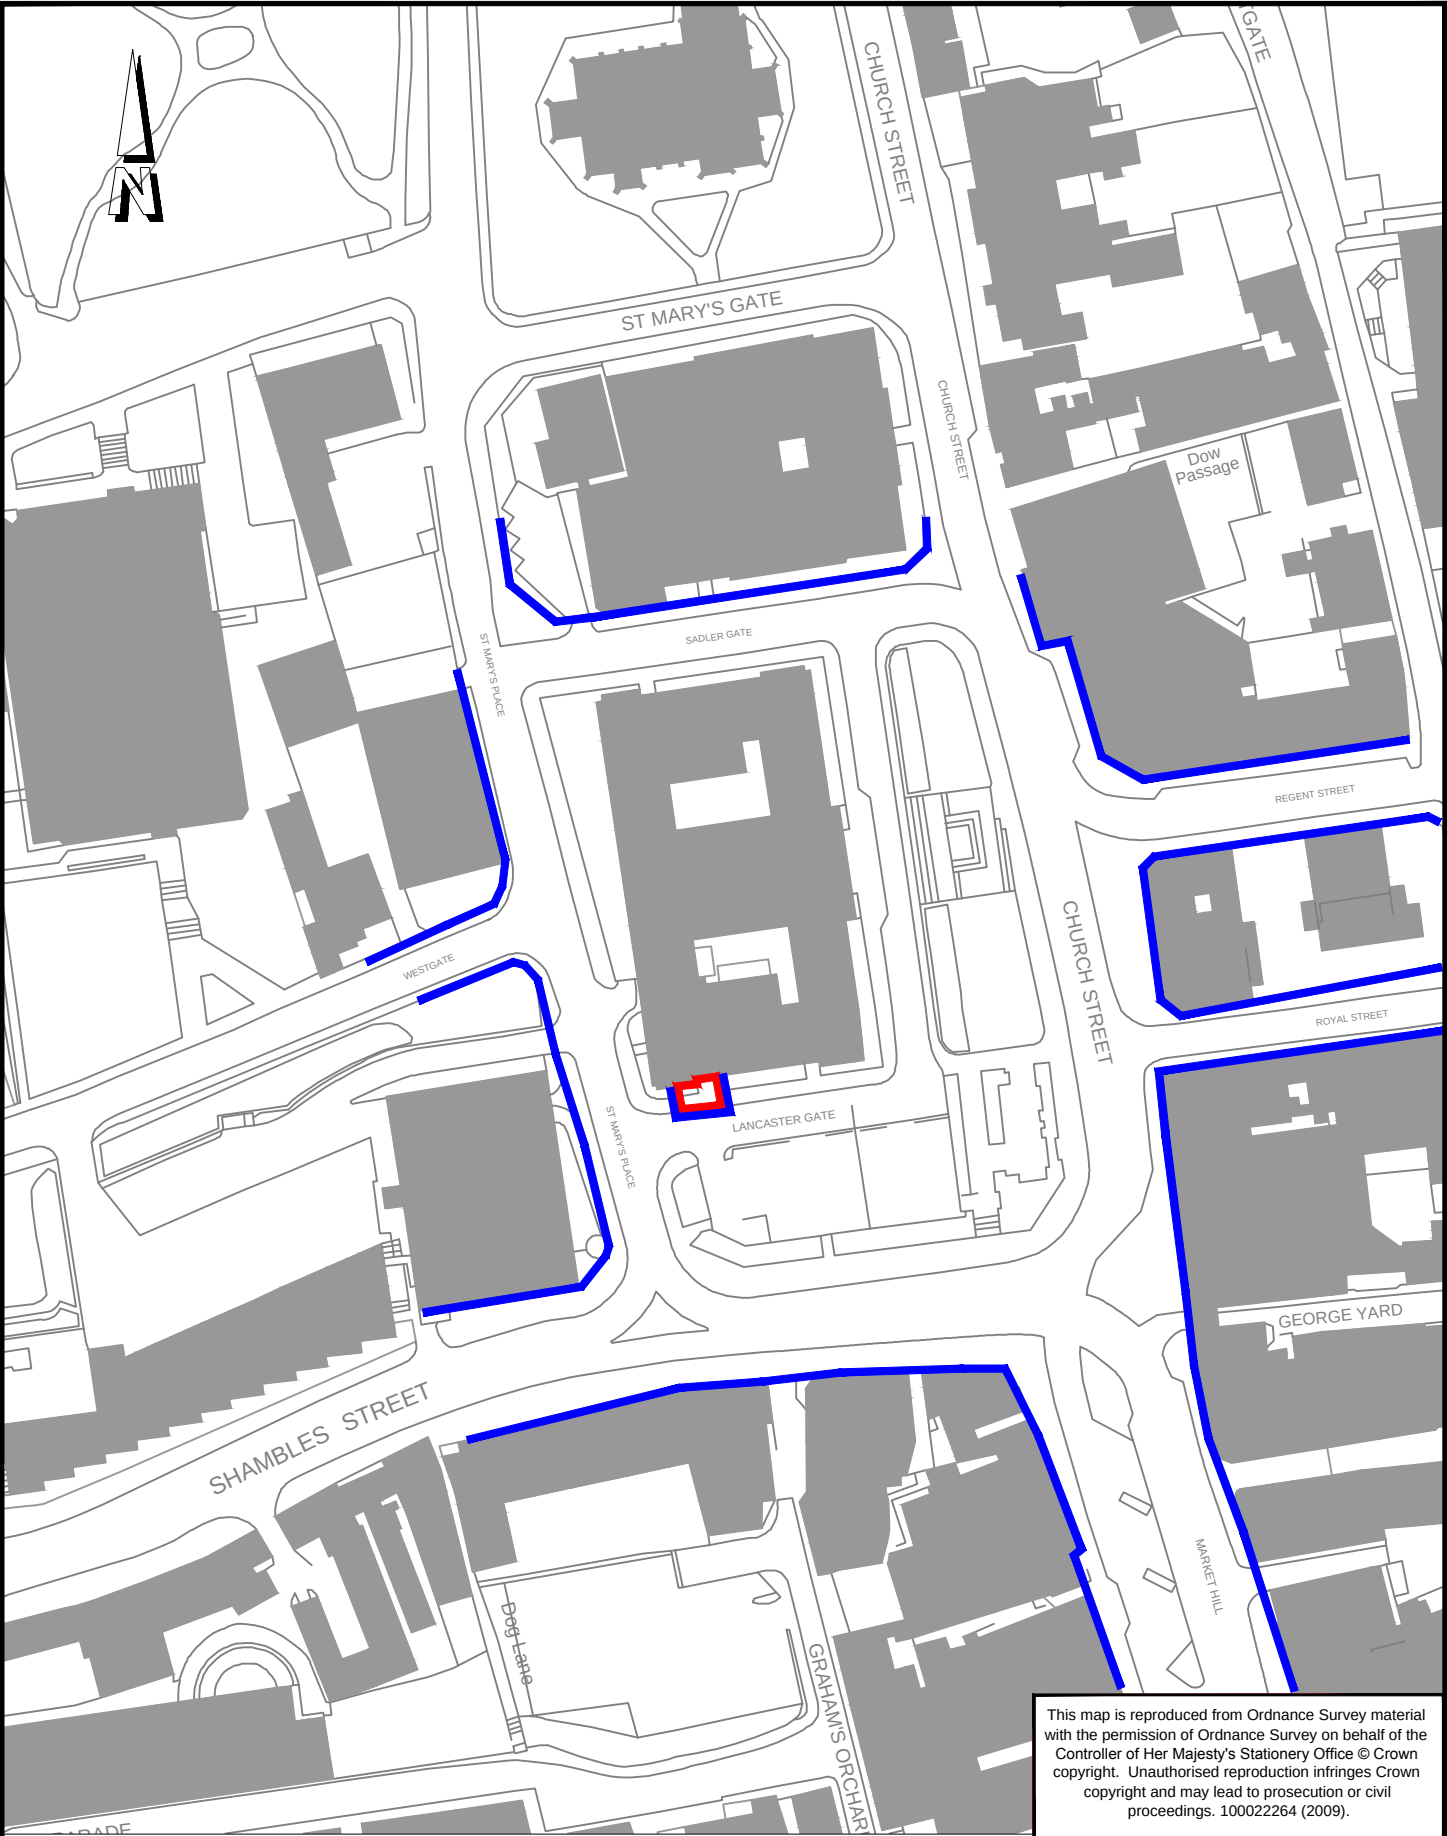

This map is reproduced from Ordnance Survey material with the permission of Ordnance Survey on behalf of the Controller of Her Majesty's Stationery Office © Crown copyright. Unauthorised reproduction infringes Crown copyright and may lead to prosecution or civil proceedings. 100022264 (2009).



BARNSLEY
Metropolitan Borough Council

Scale 1:1250	
Drawn NL	Date June 12
Checked	File BP2

D.A.Richardson BSc., M.C.I.O.B., M.I.H.T.
Assistant Director, Highways, Engineering & Waste Management,
Westgate Plaza One, Westgate,
Barnsley S70 2DR.
Tel. (01226) 770770 Fax. (01226) 772222

Project

TOWN HALL STEPS
LOCATION PLAN

Drawing No.

HD/BP2/NL/THSLP1