




existing elevation facing north - east




existing elevation facing south - west




existing elevation facing south - east

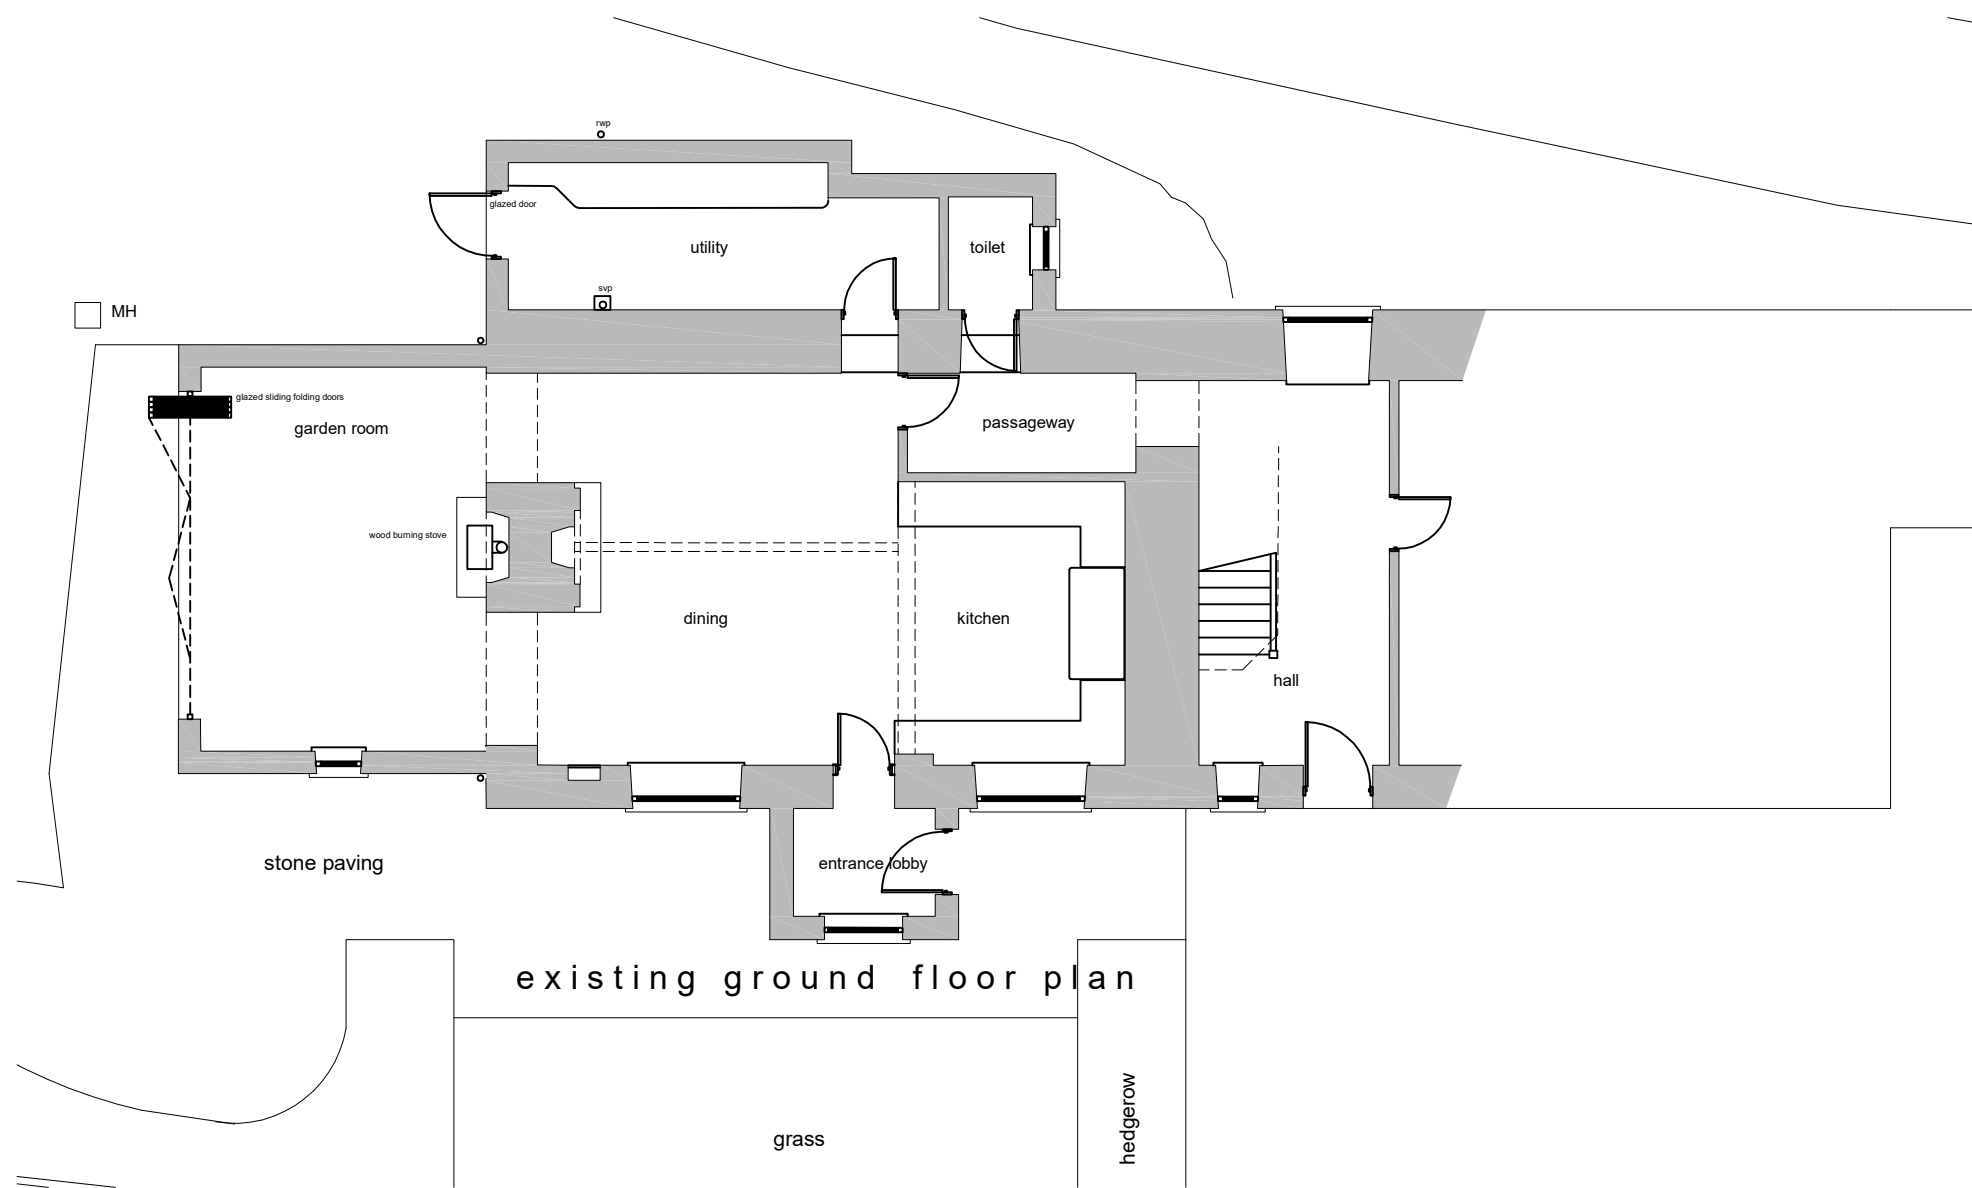

existing ground floor plan

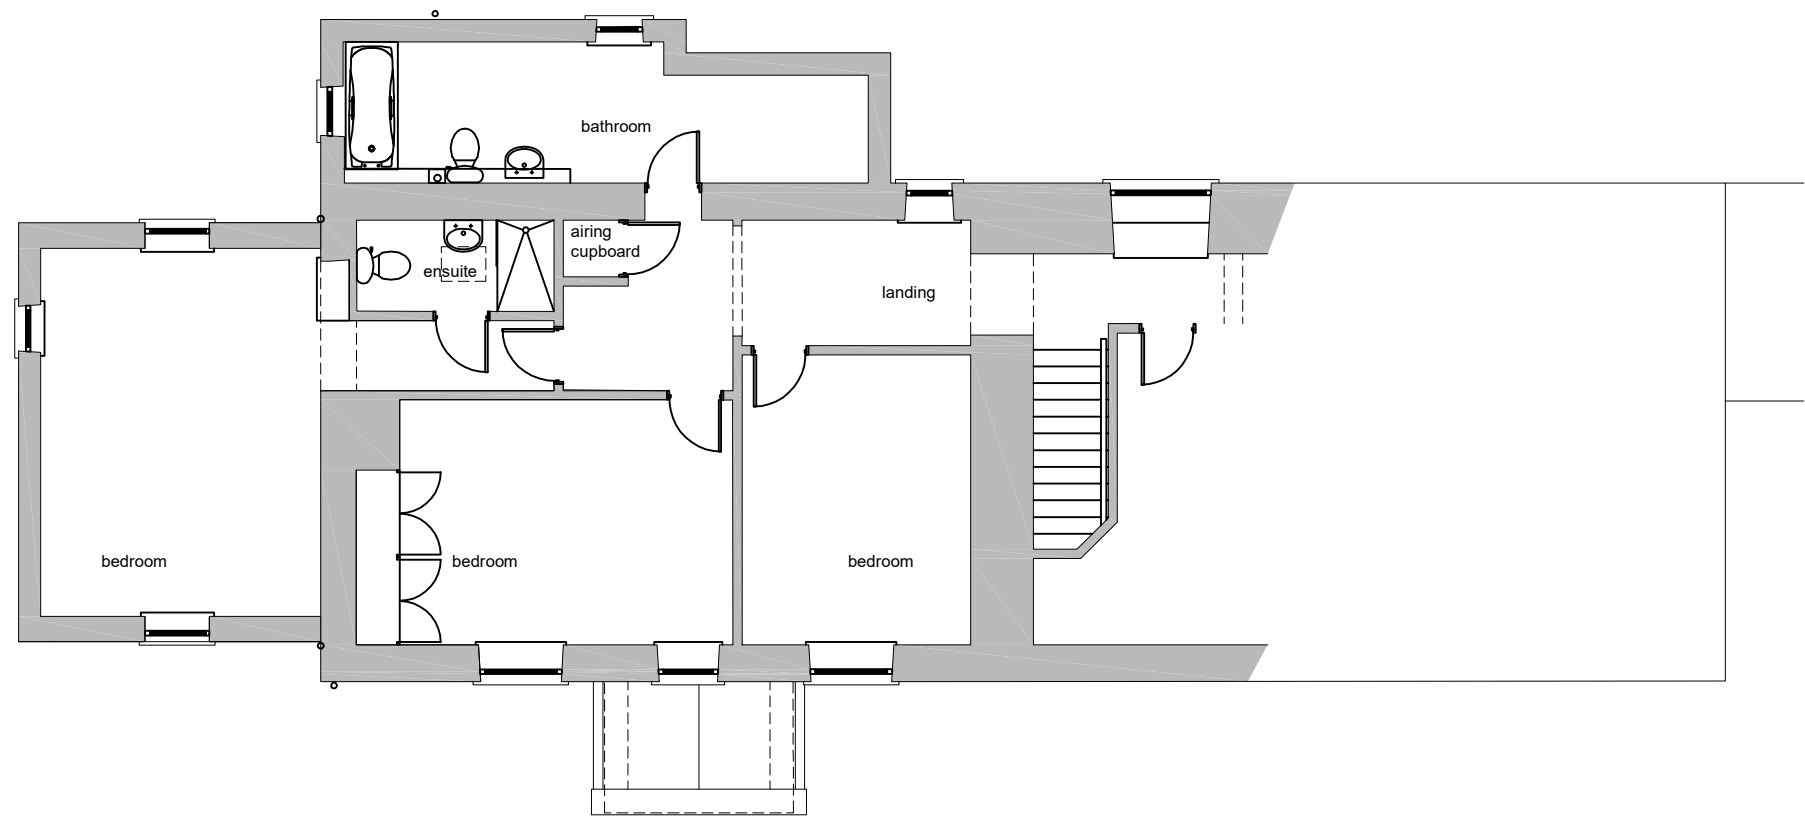

existing first floor plan

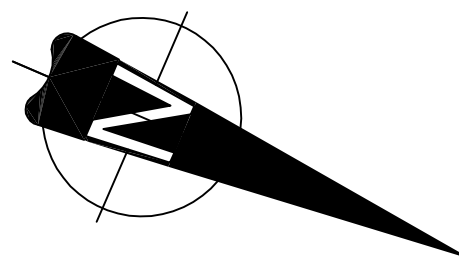

Existing GA Floor Plans & Elevations

1:100 1m 2m 3m 4m 5m 6m 7m 8m 9m 10m

Existing

Client Mr & Mrs Goldthorpe
Project Cat Shaw Cross Cottage, Liley Lane, Milhouse Green, Penistone

Drawing
Existing Floor Plans

Number 4402-01-02
Checked Scale @ A1 as marked
Date 05/2021