



NOTES:


THIS DRAWING IS THE COPYRIGHT OF MPJ DESIGN ASSOCIATES LTD AND MAY NOT BE REPRODUCED OR AMENDED WITHOUT WRITTEN PERMISSION. NO LIABILITY WILL BE ACCEPTED FOR AMENDMENTS MADE BY OTHER PERSONS. THE CONTRACTOR IS TO CHECK AND VERIFY ALL DIMENSIONS PRIOR TO WORK COMMENCING AND SHOULD COMPLY WITH ALL CURRENT BUILDING LEGISLATION WHETHER OR NOT SPECIFICALLY STATED ON HEREON. THIS DRAWING MUST BE READ WITH AND CHECKED AGAINST ALL RELEVANT ENGINEERS' DESIGN DRAWINGS AND ALL OTHER SPECIALIST INFORMATION PROVIDED.

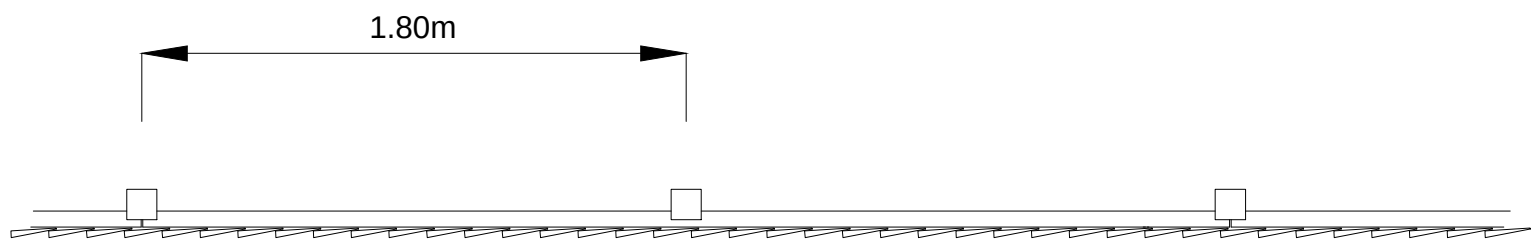

Plan

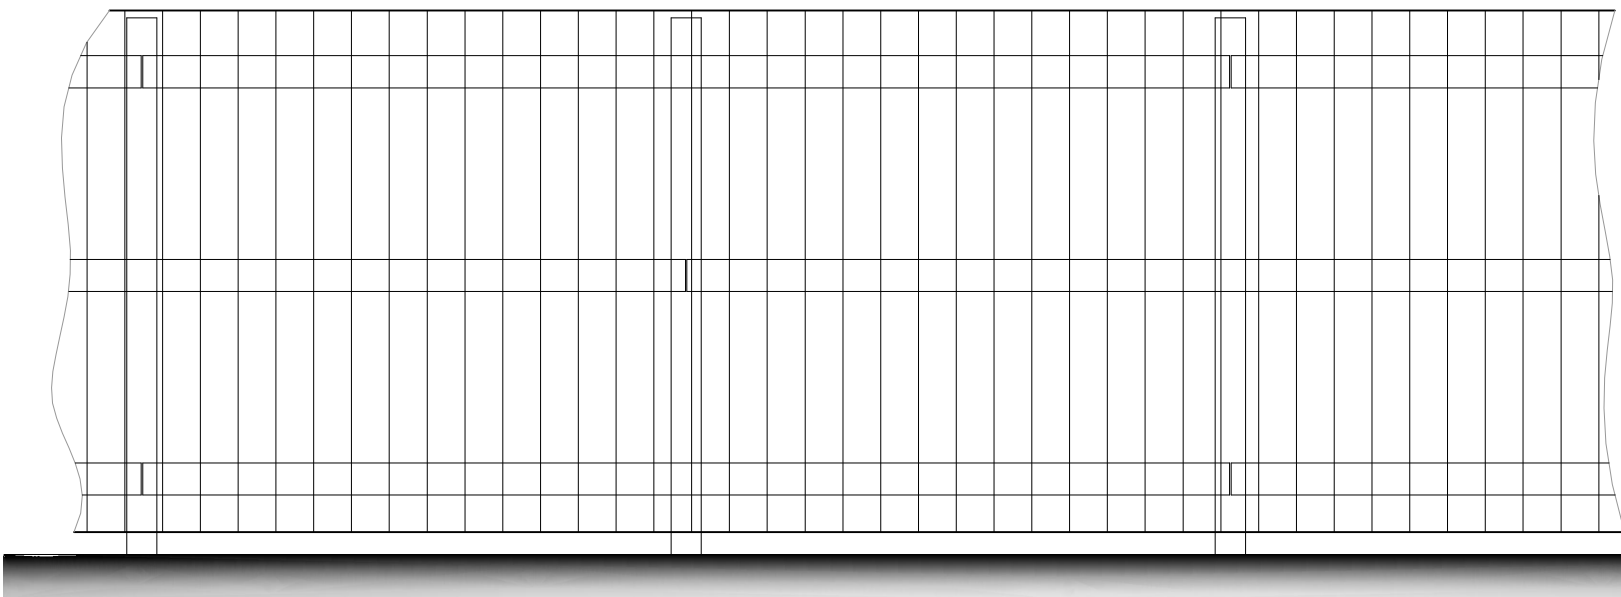

Elevation

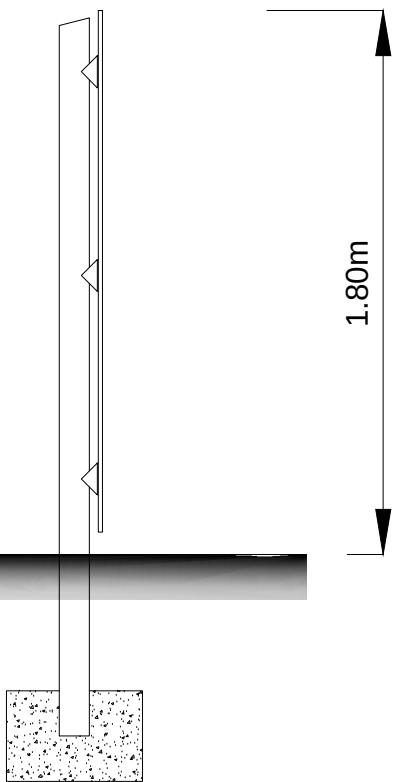


Section

Screen Fence


100x100mm TIMBER POST.
RAILS CUT FROM 75x75mm SECTION TIMBER.
125x6mm BOARDS, FIXED WITH 25mm OVERLAP.

ALL TIMBERS TO BE ROUGH SAWN WITH TRANSLUCENT [MEDIUM BROWN] STAIN FINISH.

GATES FORMED WITH MATCHING VERTICAL BOARDS OVER A 50x75mm LEDGED AND BRACED FRAME.

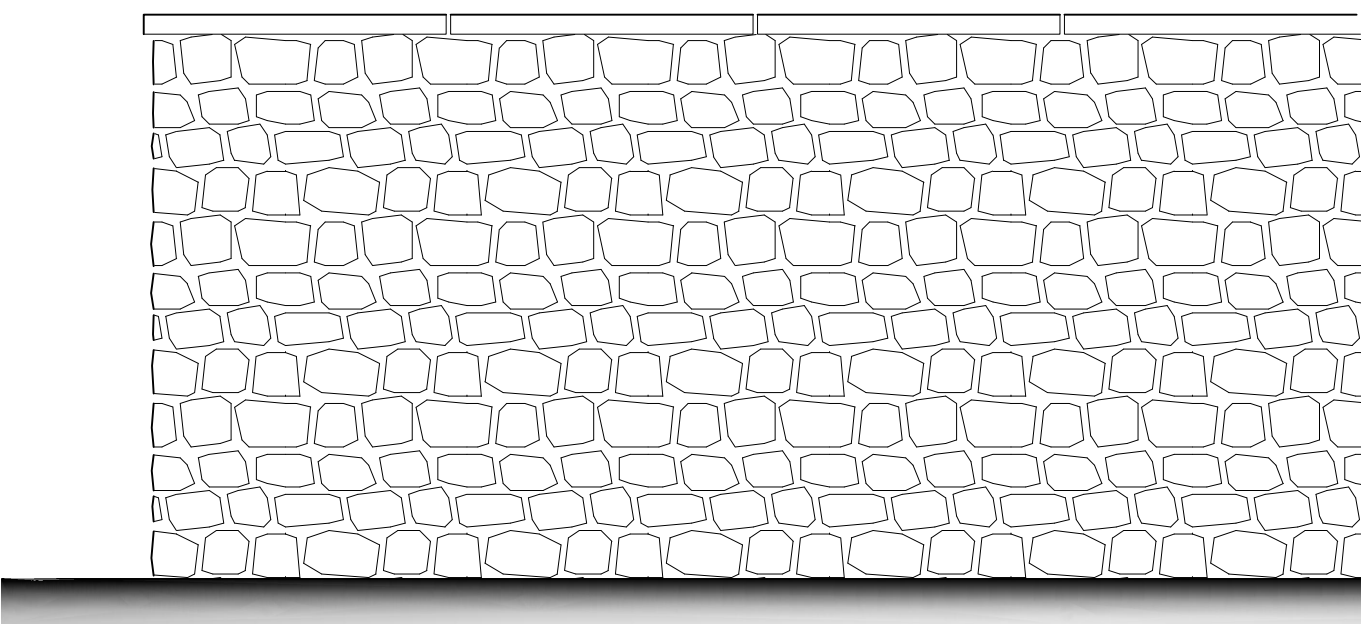

Elevation

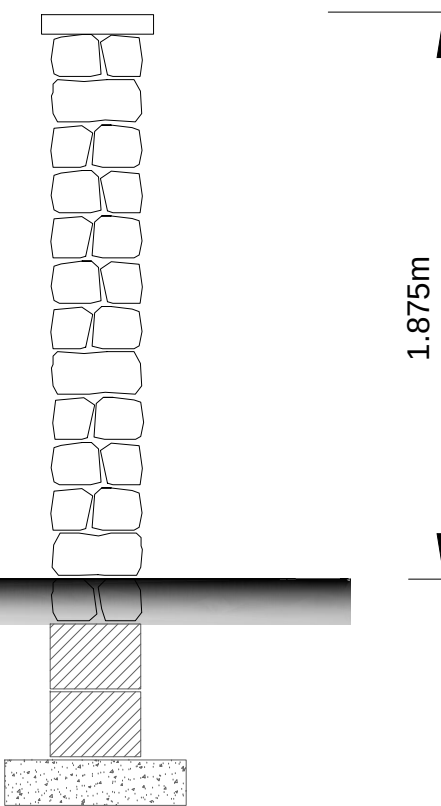


End-on View

Screen Wall

300mm WIDE SCREEN WALL USING COURSED, NATURAL STONE TO MATCH THAT OF DWELLINGS. WALL CAPPED WITH FLAT STONE COPING.

GATES FORMED WITH VERTICAL BOARDS [MATCHING THOSE USED FOR SCREEN FENCING] OVER A 50x75mm LEDGED AND BRACED FRAME.

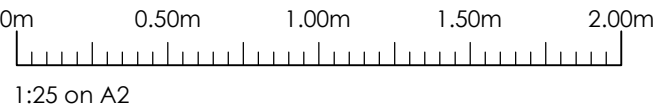

1:25 on A2

... in partnership with ...

 Conroy Brook
(Developments) Ltd

Client **KeyLand** KeyLand Developments Ltd

Job proposed residential development
Wellthorne Lane,
INGBIRCHWORTH

Title Boundary Treatment-
Planning Drawing

Scale 1:25 Dwg No 14/109-P101
Date Feb 2014

MPJ DESIGN ASSOCIATES Ltd
4 CHURCH STREET
BARLBOROUGH
CHESTERFIELD, S43 4EP

tele: 01246 819259
mob: 07841 353141
martynpjones@btinternet.com

