


This drawing and the works depicted are the copyright of Building Design Group Ltd and may not be reproduced or stored in any form without permission. No liability will be accepted for any amendments made by other parties.

Do not build for additional items to be taken from this drawing.

NOTES

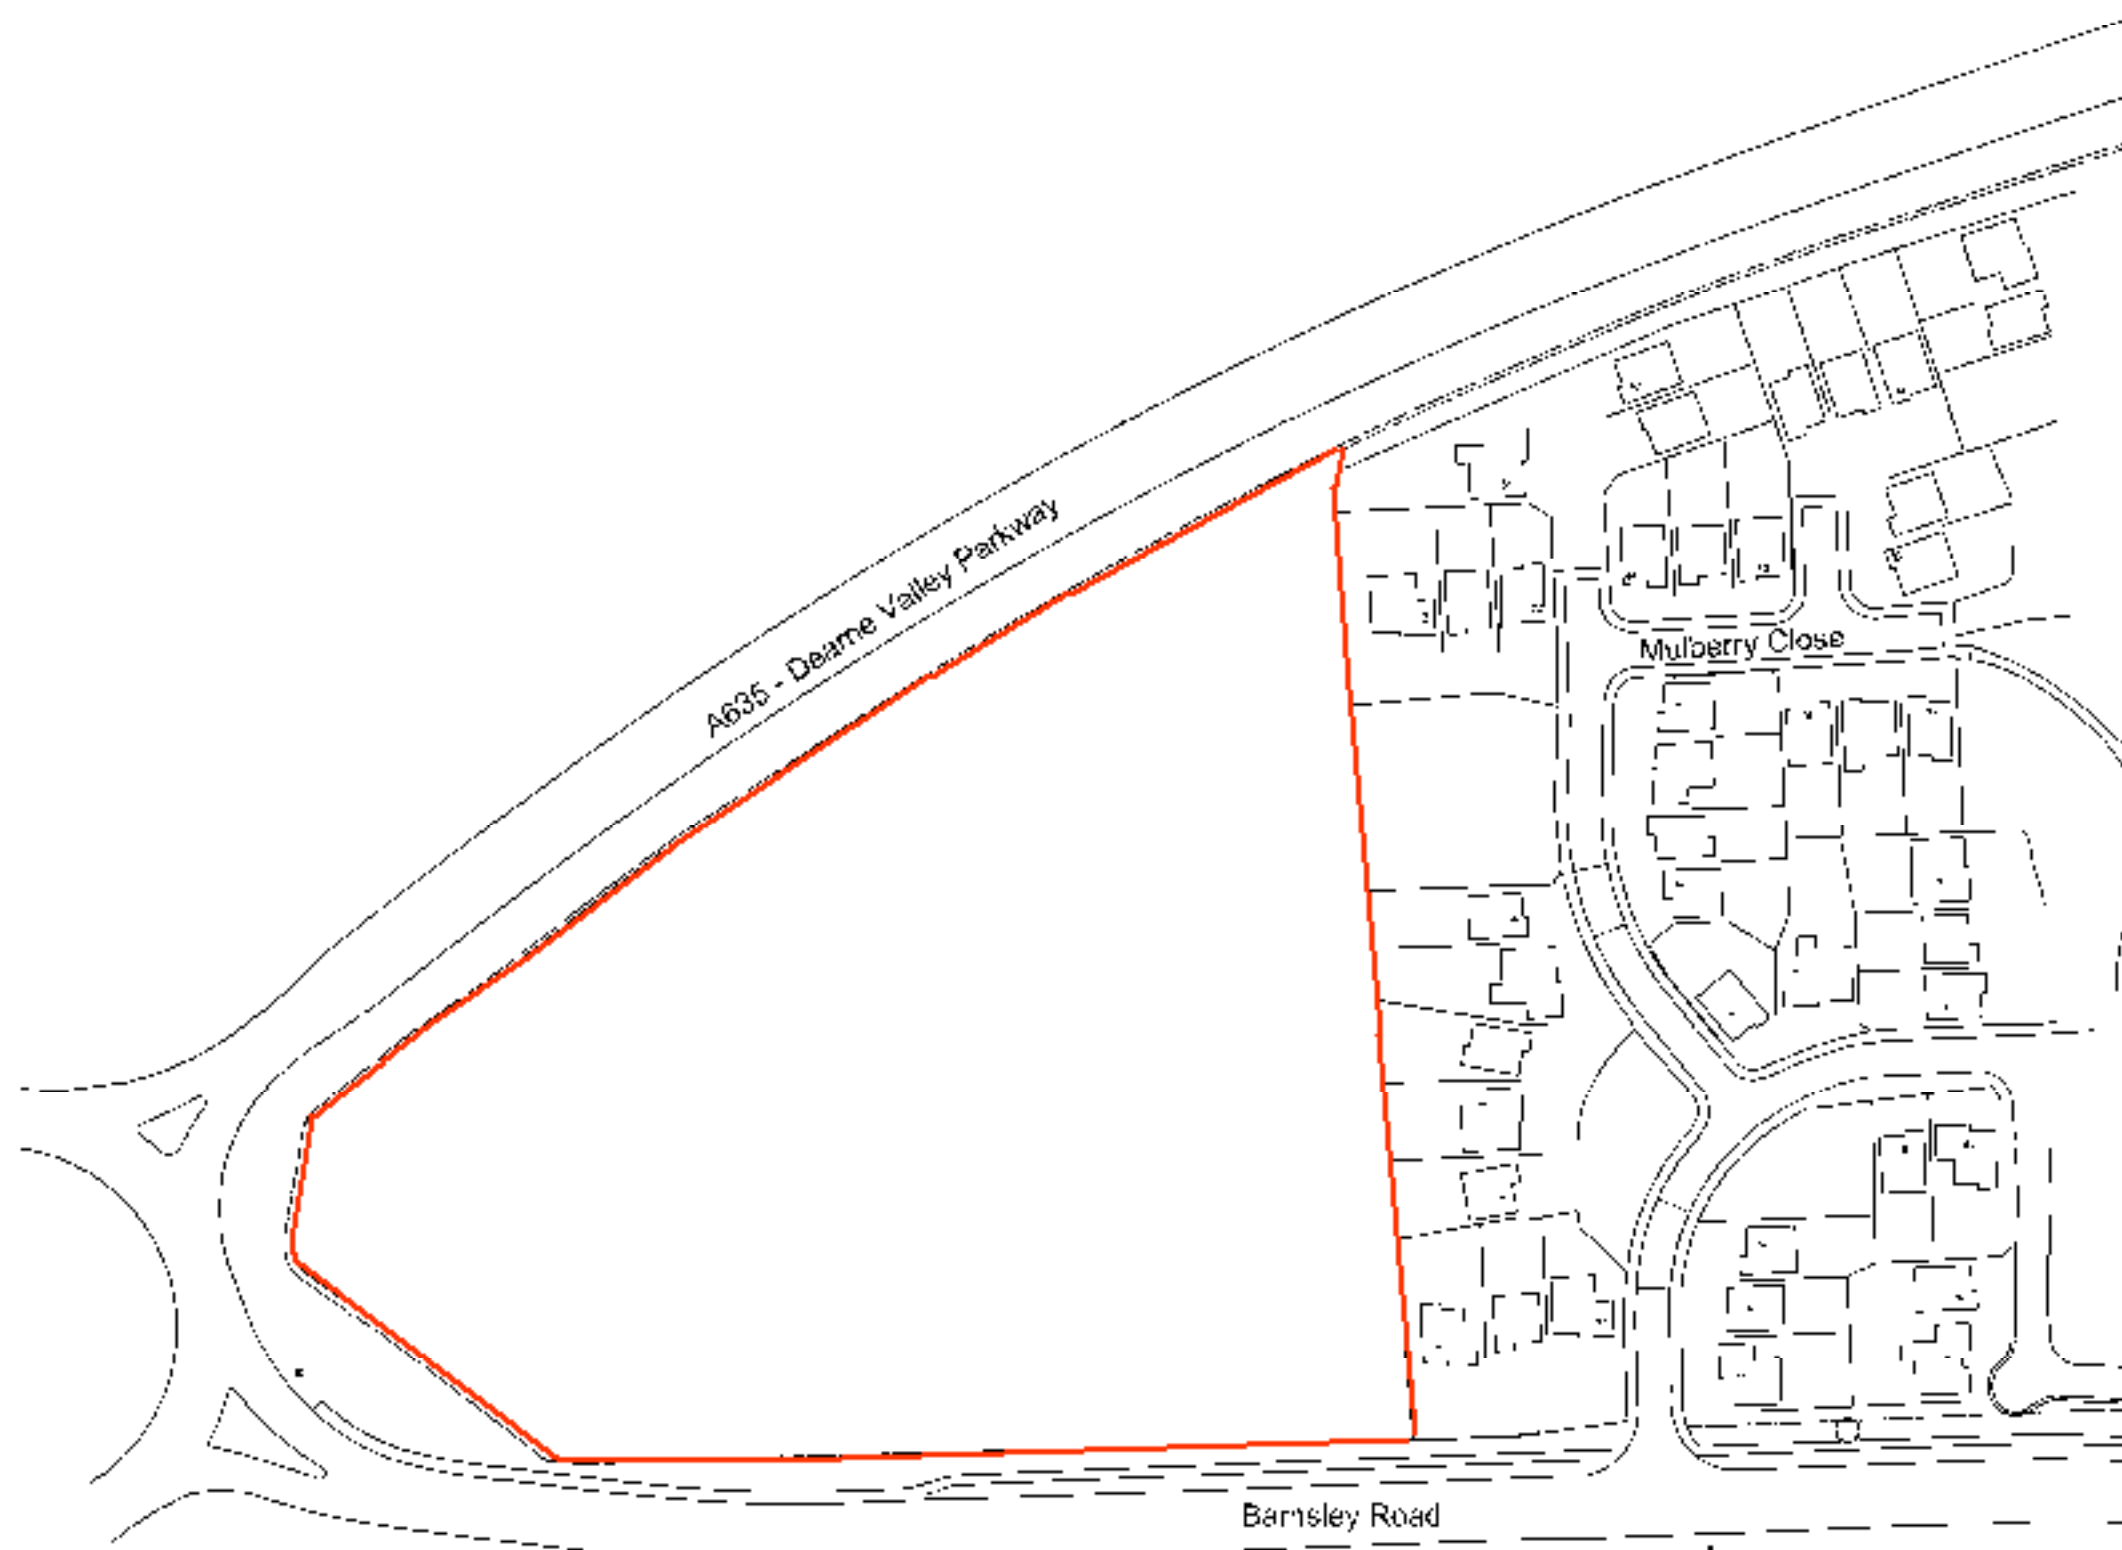

REVISION	DATE	BY
<div> <div>building design group</div> <div> <div>B</div> <div>D</div> <div>G</div> </div> </div> <div> 6 Albert Road, Tamworth, Staffordshire. B79 7JN t: (+44) 01827 50465 f: (+44) 01827 52301 e: mail@bdg.uk.com www.bdg.uk.com </div>		
CLIENT	P & DMJ Atkinson & Sons Ltd	
PROJECT	Proposed Development Barnsley Road Goldthorpe	
TITLE	Location Plan	
SCALE SHEET	1:1250	DATE 08/2009
DRAWN	AH	CHECKED
DRAWING NO	2545/01	SCALE 1:1250