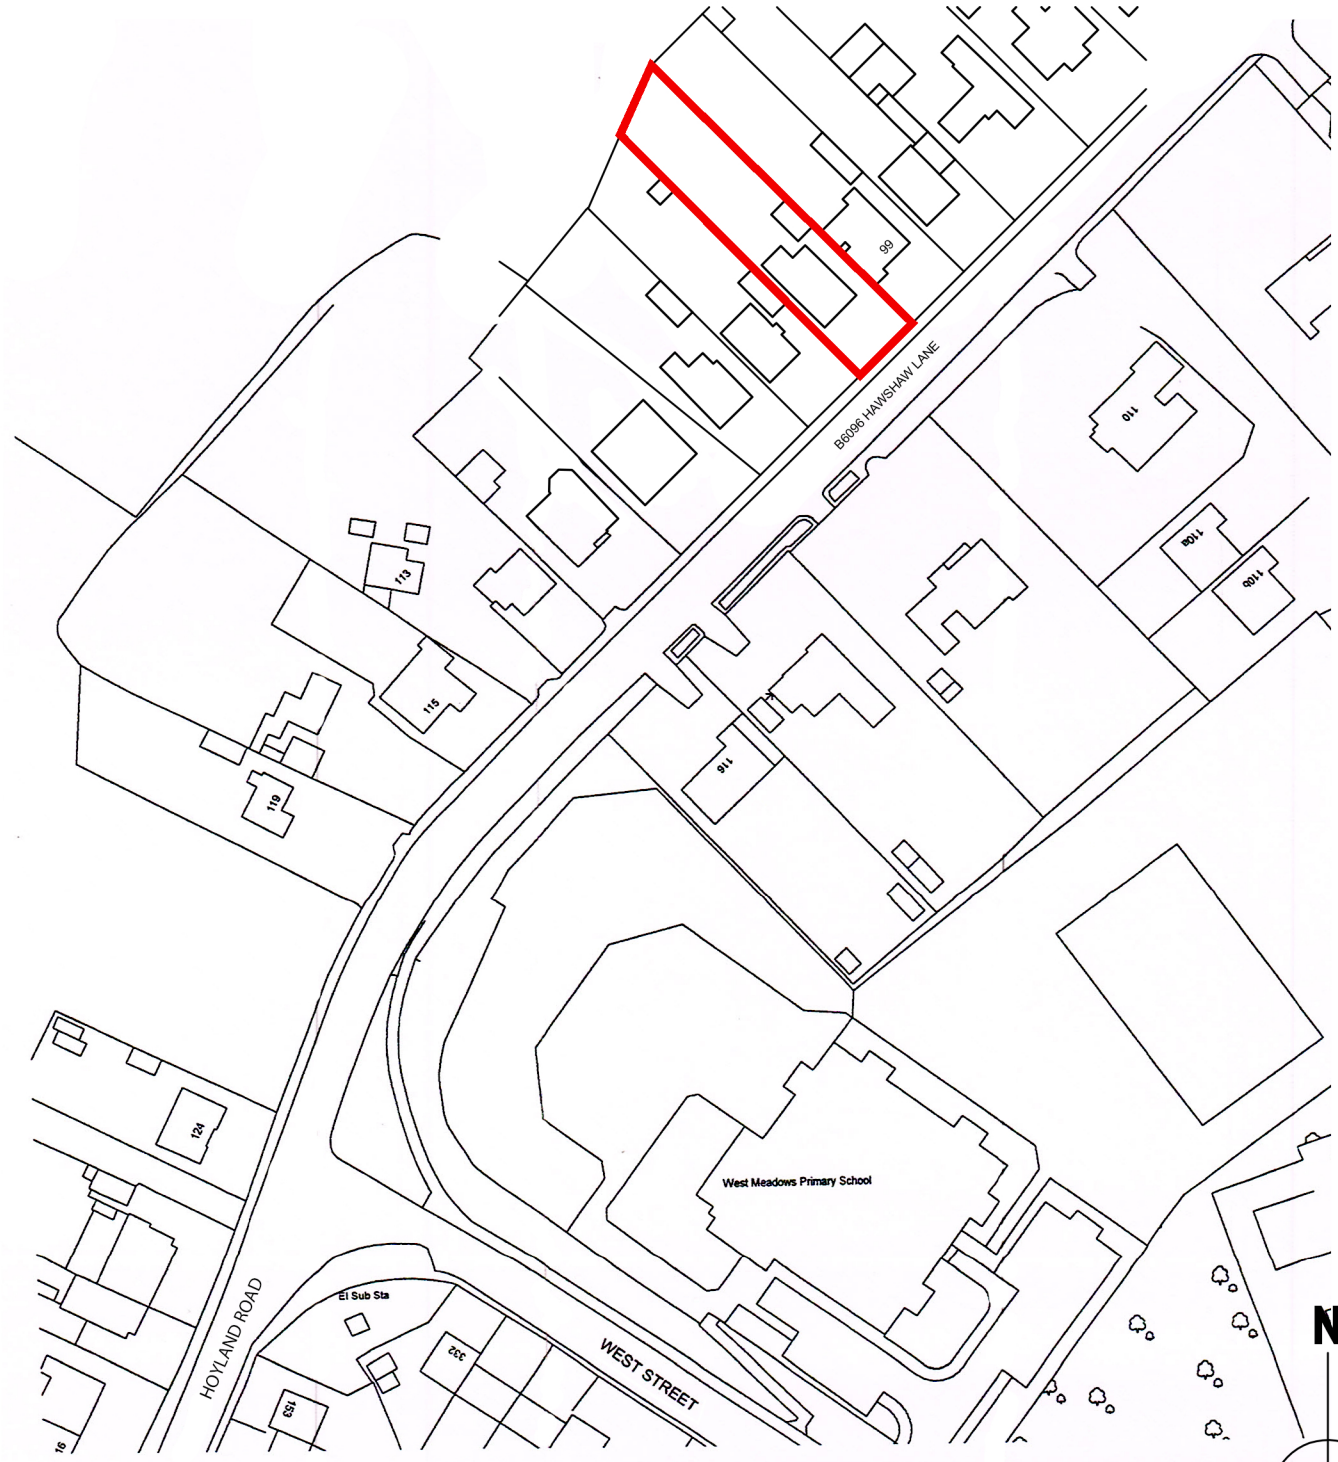


LOCATION PLAN

Scale – 1 : 1250

JENKINS VEITCH NOLAN

Appleby House
Unit 19 Ravenaham Way
Renishaw, Sheffield S21 3WY

T: 01246 433 338
F: 01246 436 794
E: info@jvnarchitecture.com

GENERAL NOTES

Copyright exists on design and information contained in this drawing

Figured dimensions only to be taken from this drawing
Do not scale. If in doubt ask.

No.	Revision/Issue	Date

Drawing Title: Location Plan
Drawn By: CR
Checked By: TJ

Project Name: Residential Extension
Project Address: 101 HAWSHAW LANE
HOYLAND
BARNSLEY

Client Name: Mr A. Marron

Office Ref: 20.032/Marron/101HawshawLane

Project Number: 20.032
Drawing Number: PL01
Date: 26.05.2020
Scale: 1:1250@A4