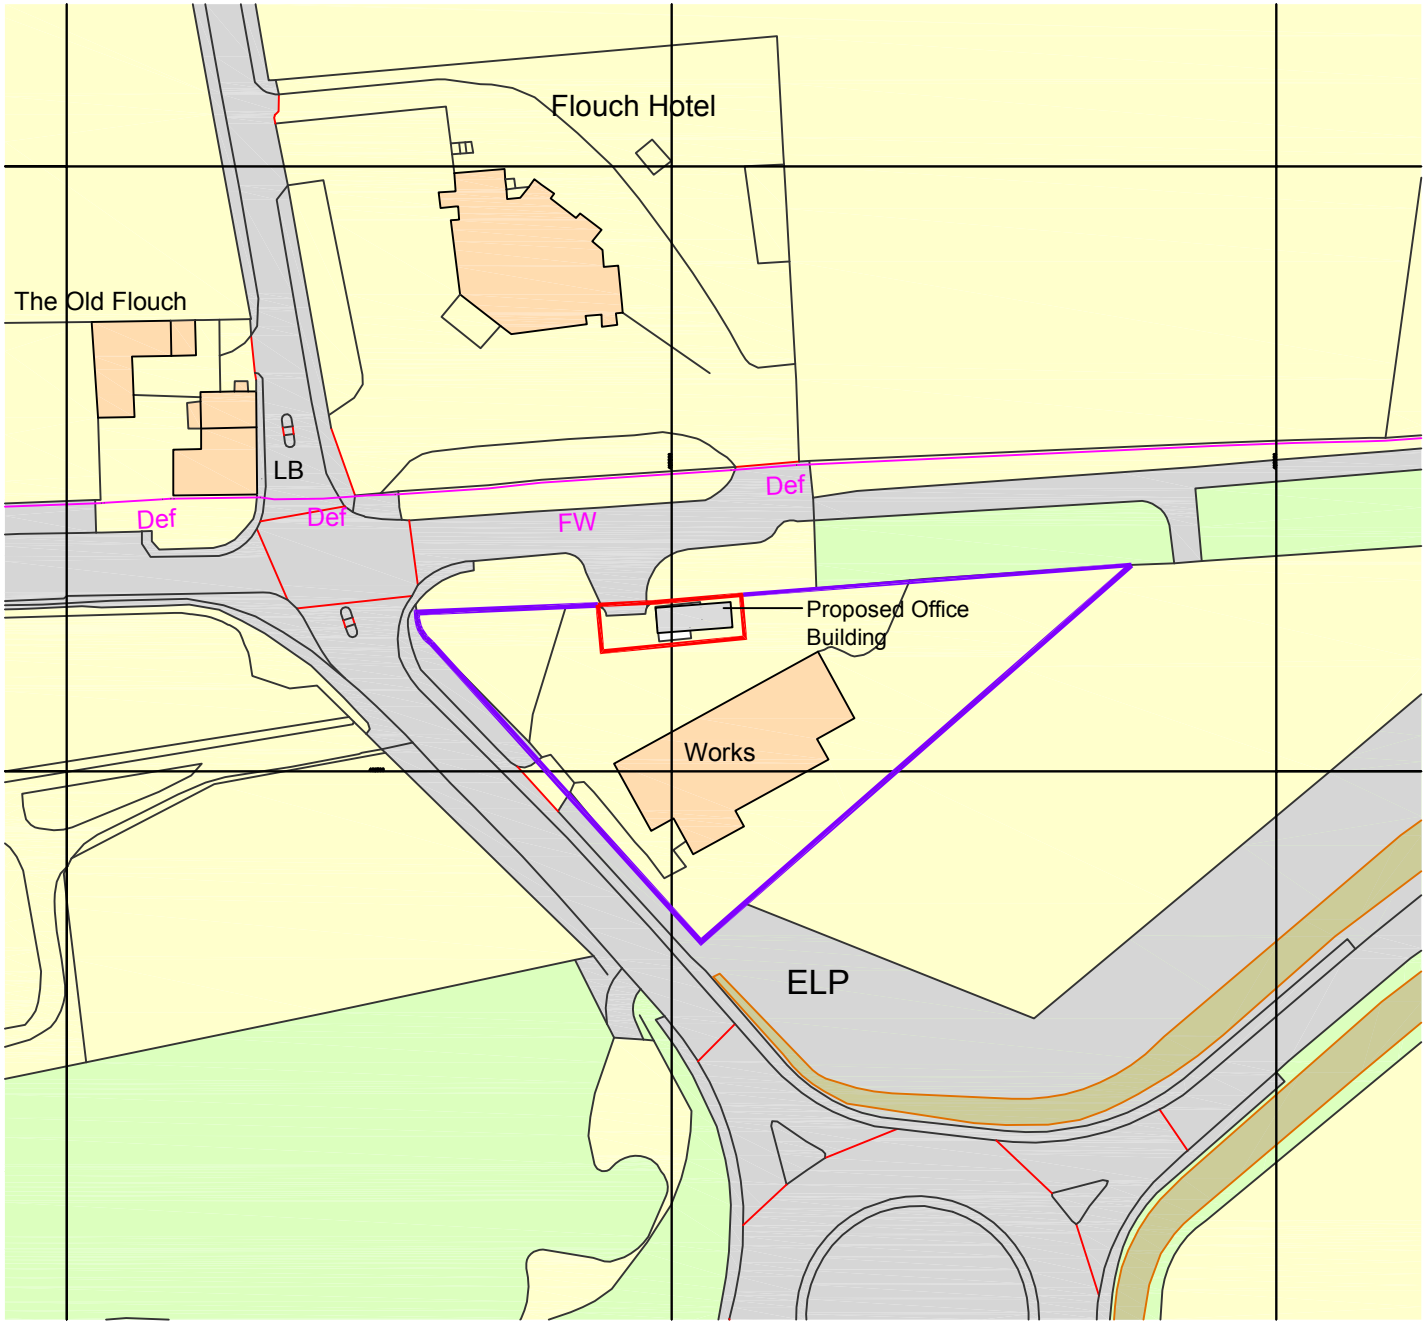


1:1250 50m 100m

Z:\James Hoyland\Hoyland Flouch\4223-DWGS\4223-02 LOCATION PLAN.dwg, 08/07/2015 11:51:27, GC, pdfFactoy land.pc3, A4 Transverse, 1:1

Copyright exist on the designs and information shown on this drawing. No part of this drawing can be reproduced without written confirmation of Heppenstalls. This drawing should only be used for the purpose was issued for and should not be used for construction unless it is marked for construction. Heppenstalls must be notified should any discrepancies be found.

Revision		
A	08-07-2015	Proposed office repositioned.

Planning Application

Client
Flouch Engineering Company Ltd
Whams Road, Barnsley. S36 4HH

Project
Proposed Single-Storey Replacement Office

Drawing
Location Plan

Number	Checked	
4223-02-01A	Scale @ A4 1:1250	Date 06-2015

HEPPENSTALLS
Chartered Architects & Surveyors
RIBA
Architecture
Surveying
Planning
Project Management
RICS
Allisons buildings, 135 Armitage Road Milnsbridge, Huddersfield, HD3 4JY tel 01484 658411
projects@heppenstalls.net www.heppenstalls.net