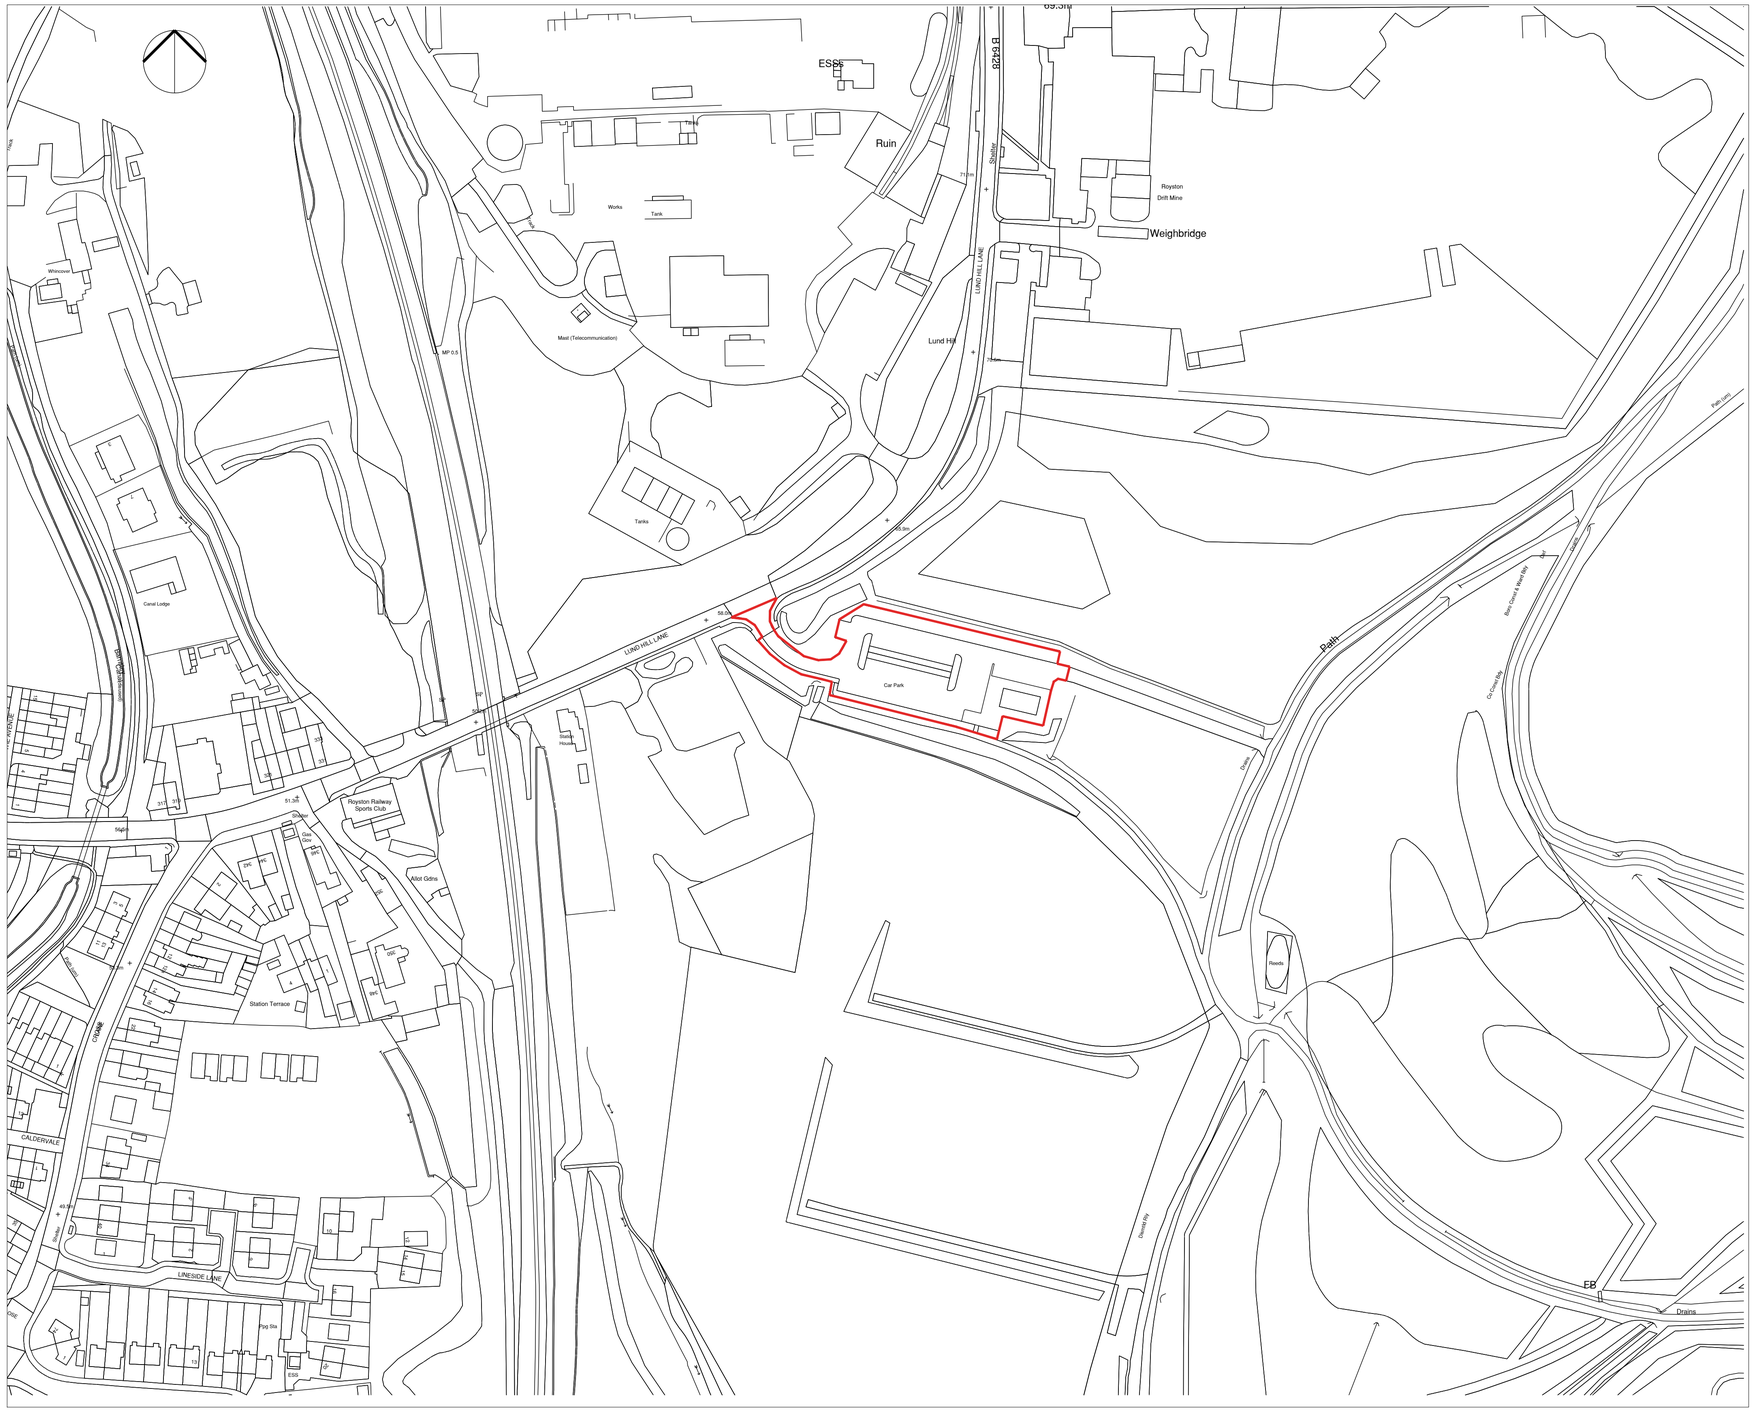

Rev	Details	Date	Drwn	Chk.

Barnsley MBC

Rabbit Ings Visitor centre
Lund Hill Lane, Royston

Location Plan

Dwg No. :

Date : 29-1-25

Scale : 1:1250

Copyright © Shaun Tonge Engineering

SHAUN TONGE
ENGINEERING

11 Broomhead Road. Wombwell. Barnsley. S73 0SA.
Mobile 07528 278070 . Email Shauntongeengineering@yahoo.co.uk

A1