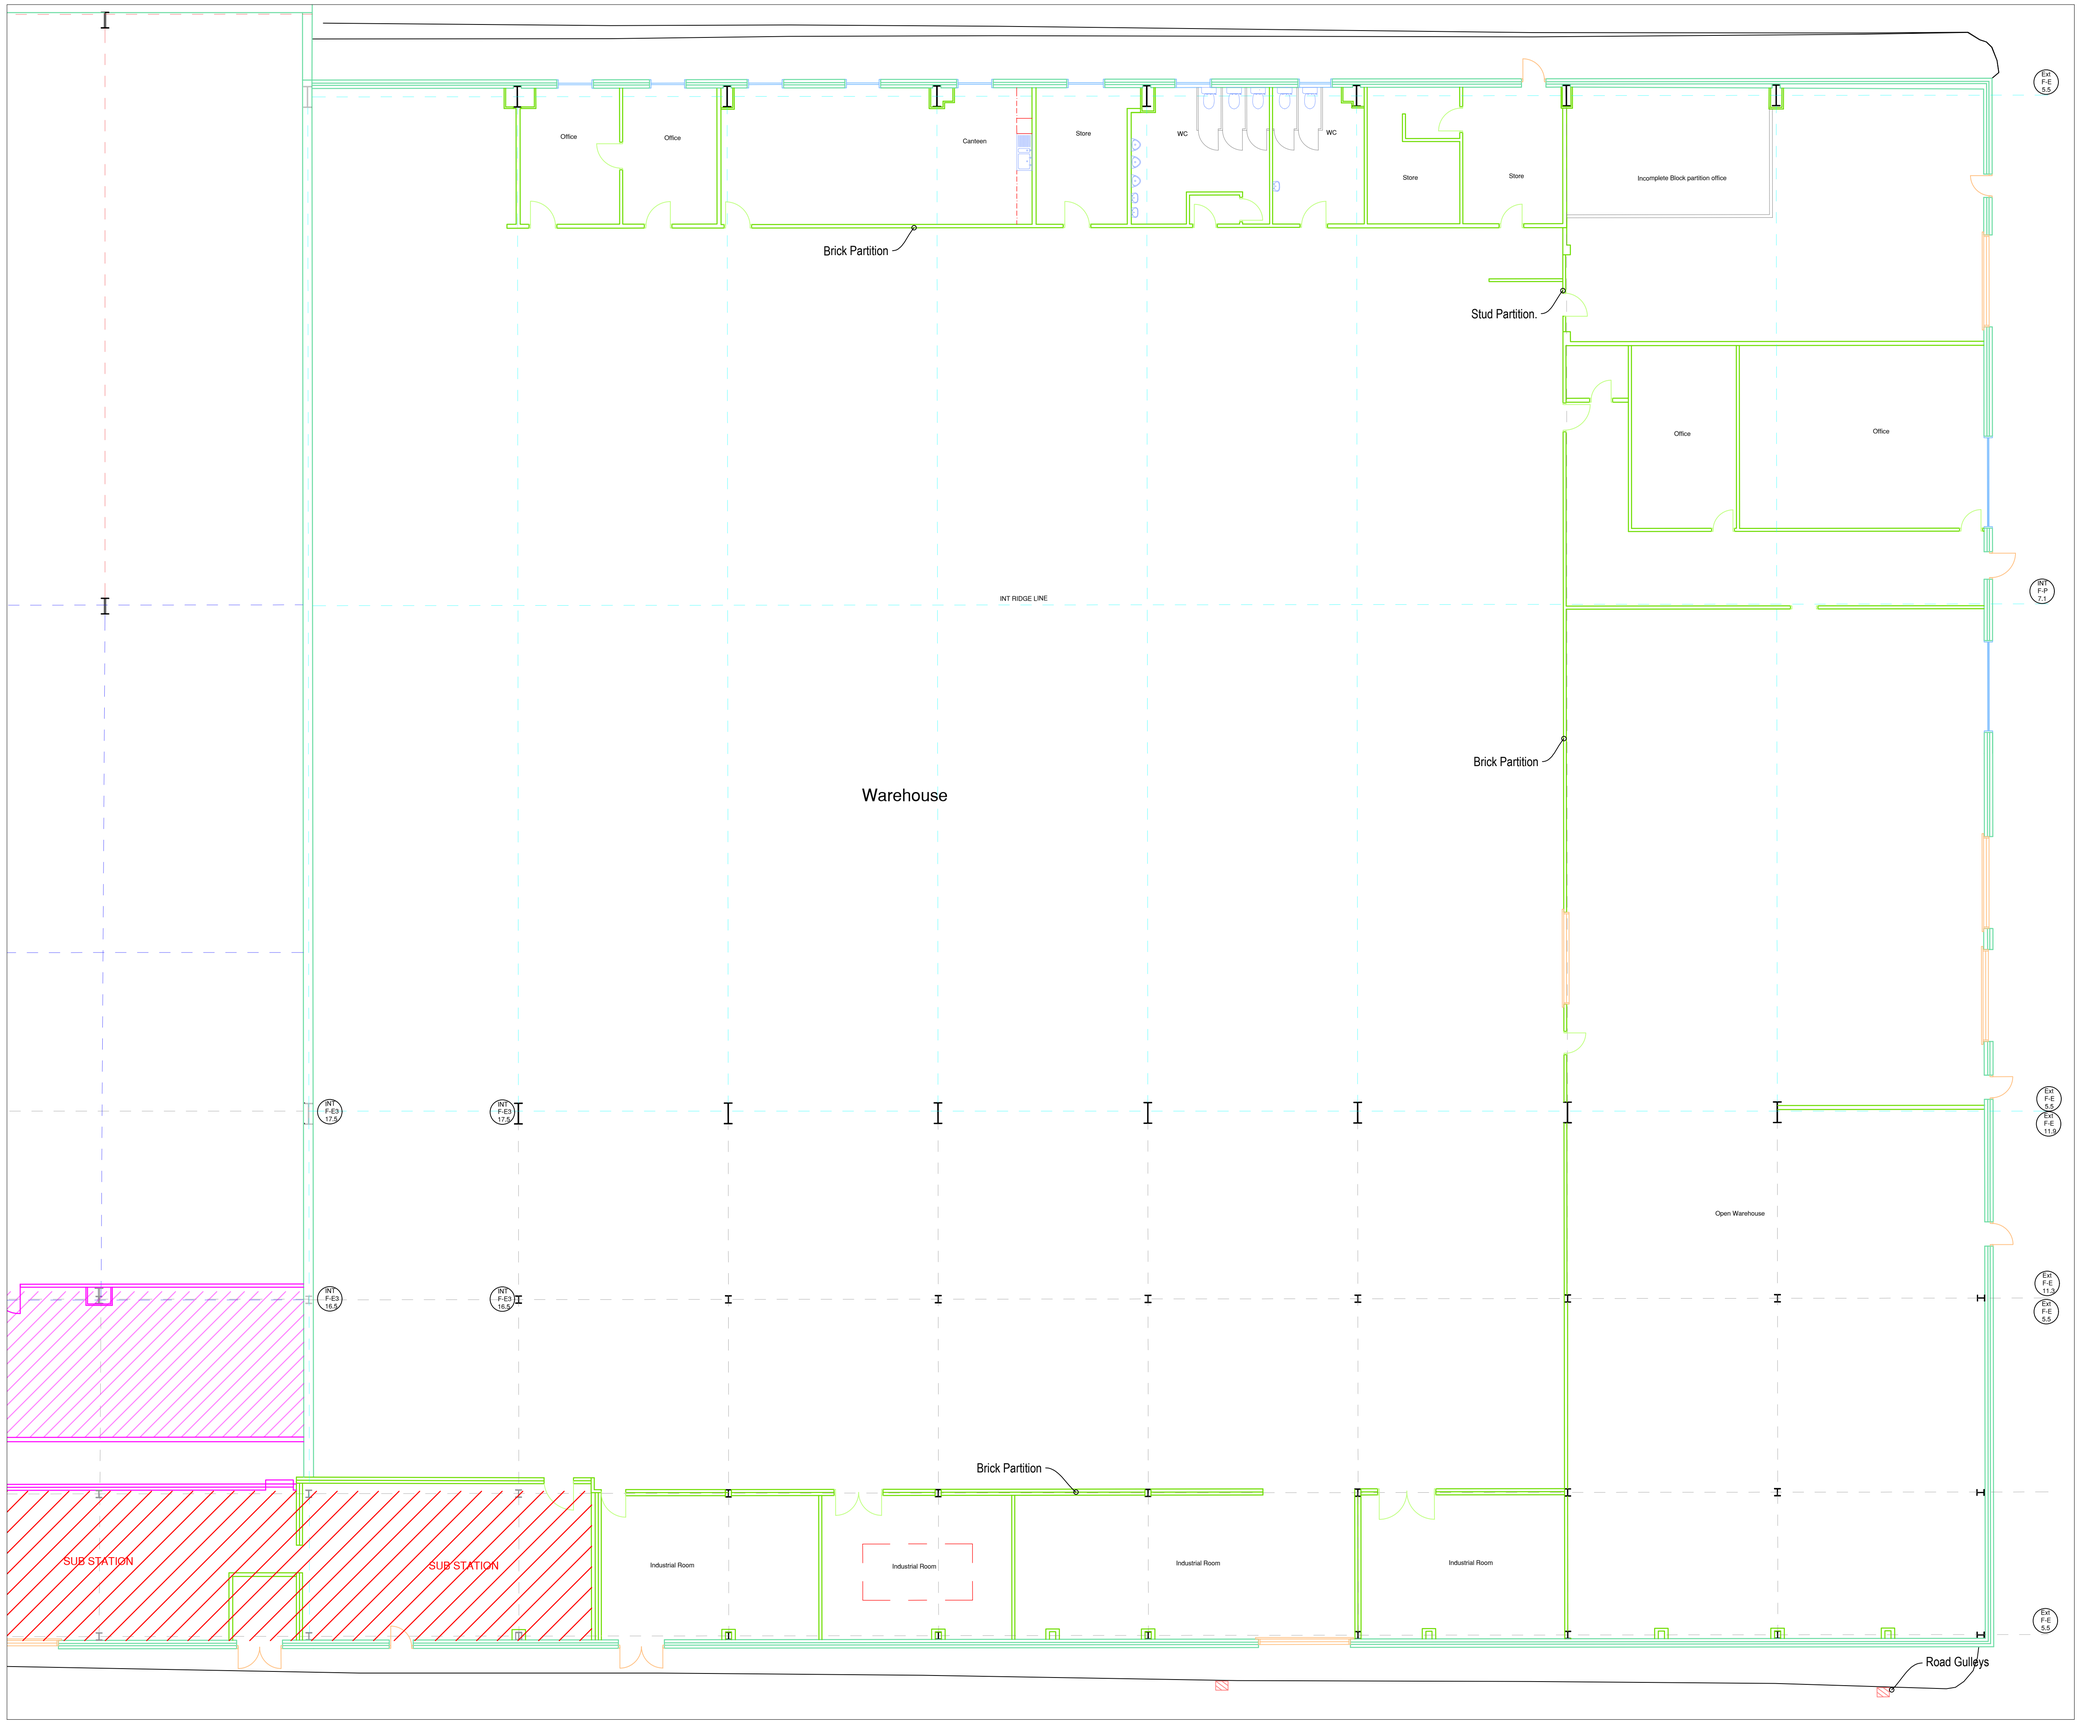

NOTES:

This drawing is produced for use in this project only and may not be used for any other purpose. Wainwright & Co (Chartered Surveyors) accept no liability for the use of this drawing other than the purpose for which it was intended in connection with this project as recorded on the title block fields 'Purpose for Issue' and 'File Status Code'.

This drawing may not be reproduced in any form without prior written agreement.

Do not scale from the drawing, use written dimensions only.

© COPYRIGHT WAINWRIGHT & CO

WAINWRIGHT & CO.
CHARTERED SURVEYORS

13 Park Place, Leeds, LS1 2SJ
T - 0113 3453933
W - www.wainwrightandco.co.uk

PURPOSE OF ISSUE: Tender

CLIENT
South Street Capital

PROJECT
Major Refurbishment Works
Unit 3, Junction 38 Business Park
Barnsley, S75 5QQ

TITLE
Existing Int Layout

SCALES	DATE	DRAWN	CHECKED
1:100 @A1	20/04/2017	JW	GW

FILE / DRAWING NAME | REV CODE

PROJECT NR: **WACBLD355**
UNIQUE NR: **02**