
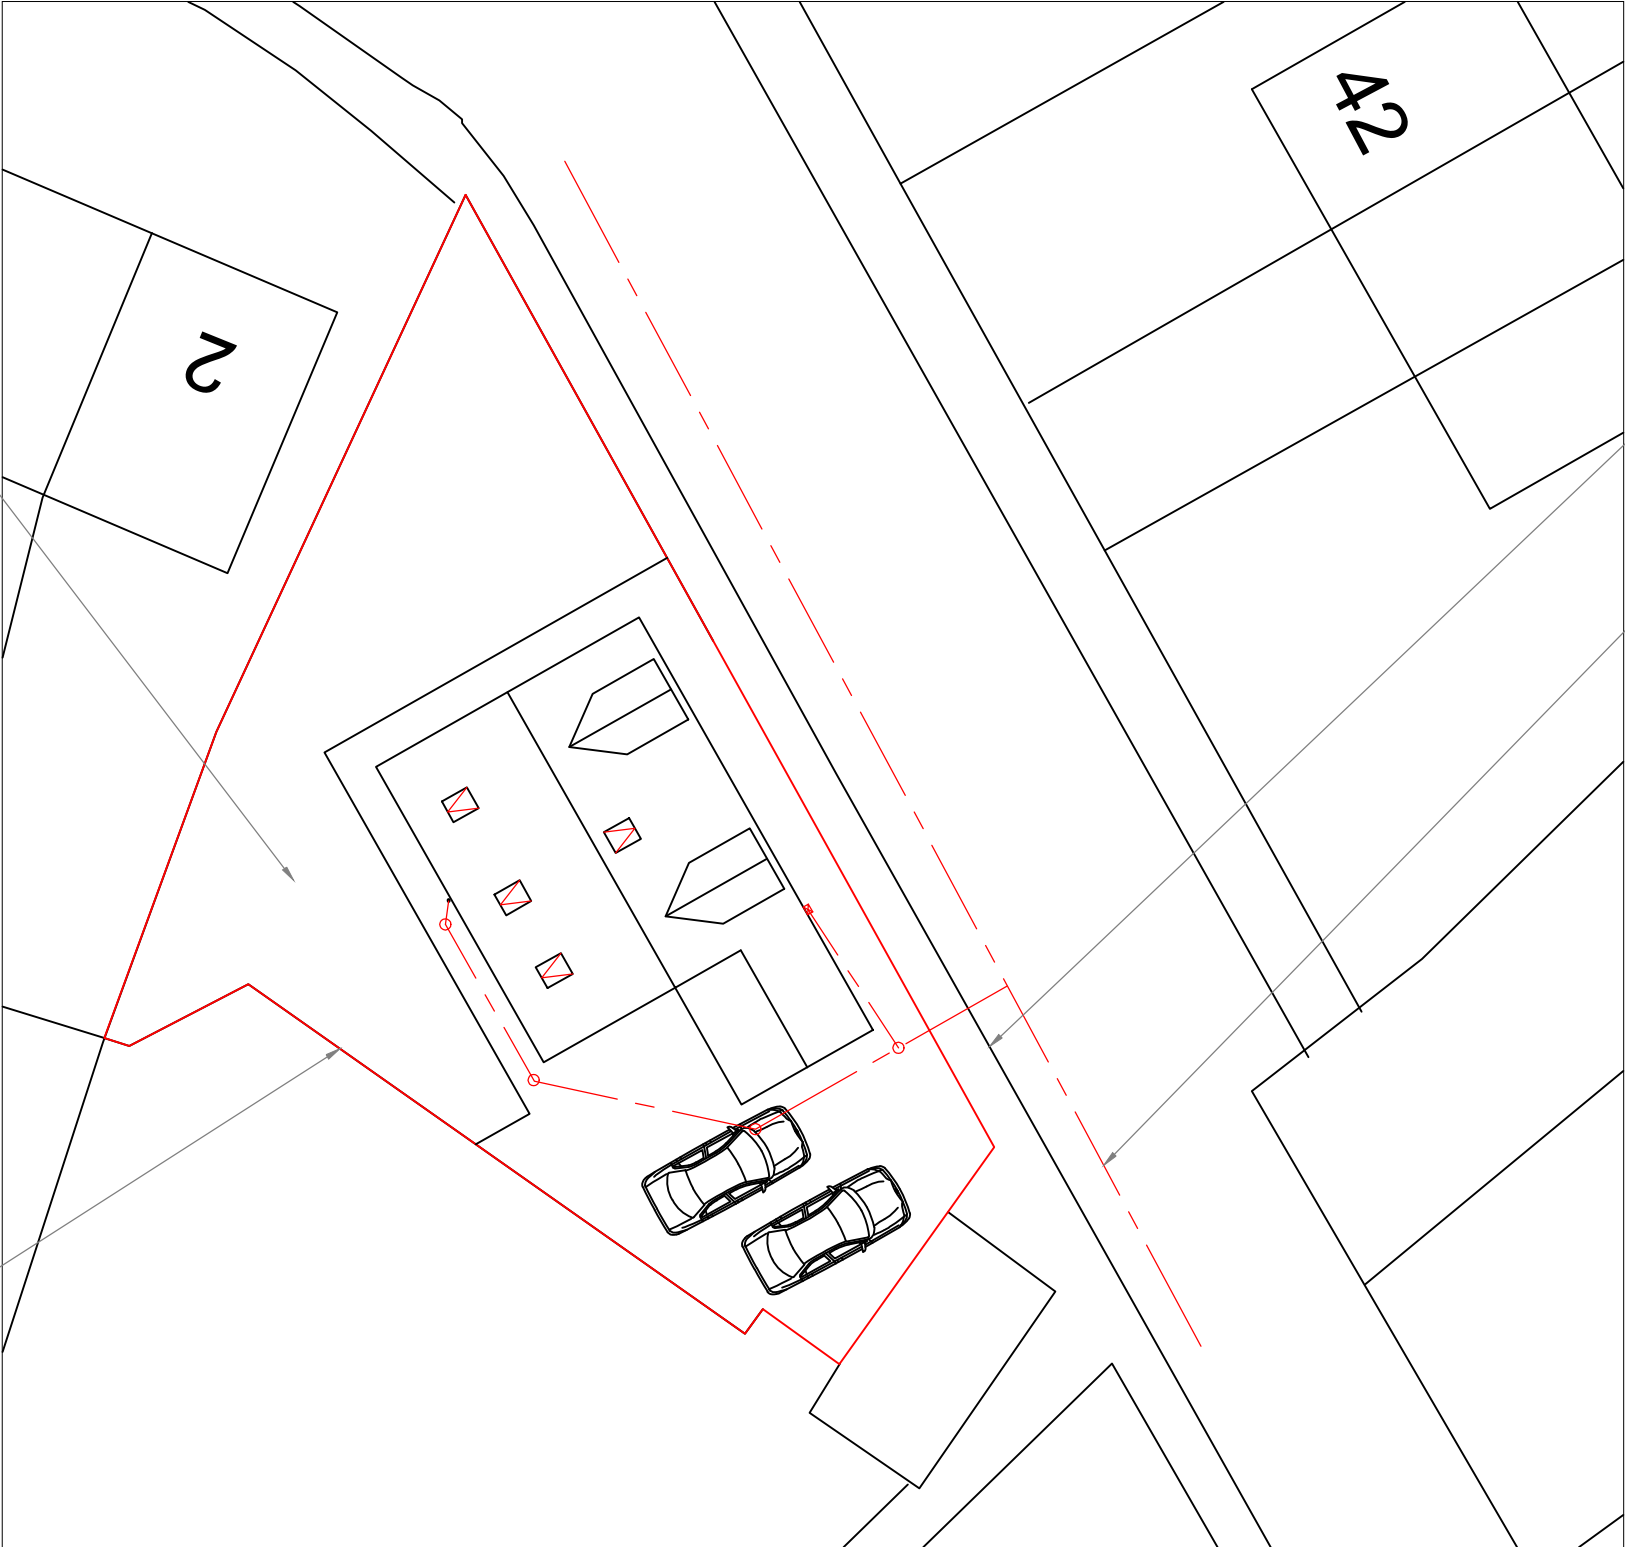


Drawing No.	Rev No.
MJH001 -002	

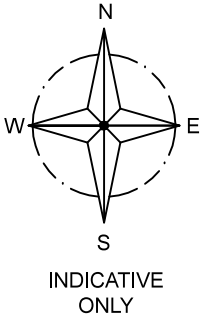

BLOCK PLAN
SCALE 1:200 AT A3

DO NOT SCALE: Contractor to check all dimensions and report any omissions or errors

NOTES

Rev	Description	By	Chk	App	Date
-----	-------------	----	-----	-----	------

JRB DESIGNS Ltd
1 Saville Road
Cudworth
Barnsley
S72 8LT
Tel: 01226 383542
Fax: 01226 380078
Mob: 07970 541192
Email: john@jrbdesigns.co.uk

This drawing is copyright. © jrbdesigns Ltd.

Client

MR. J HANSON

Drawing Title

BLOCK PLAN

Address

LAND AT HIGHSTONE LANE
WARD GREEN
BARNSELY

Project Title:

PROPOSED DETACHED DORMER
BUNGALOW

Purpose of Issue:

PLANNING

Drawing Status

FIRST ISSUE

Scale at A3 AS SHOWN	Drawn By JRB	Date 13/12/2017
Checked By	Date 13/12/2017	Approved By Date 13/12/2017

Project No. MJH001	Drawing No. 002	Revision -
-----------------------	--------------------	---------------

APPROVAL ☒ INFORMATION ☐ TENDER ☐ CONTRACT ☐ CONSTRUCTION ☐