


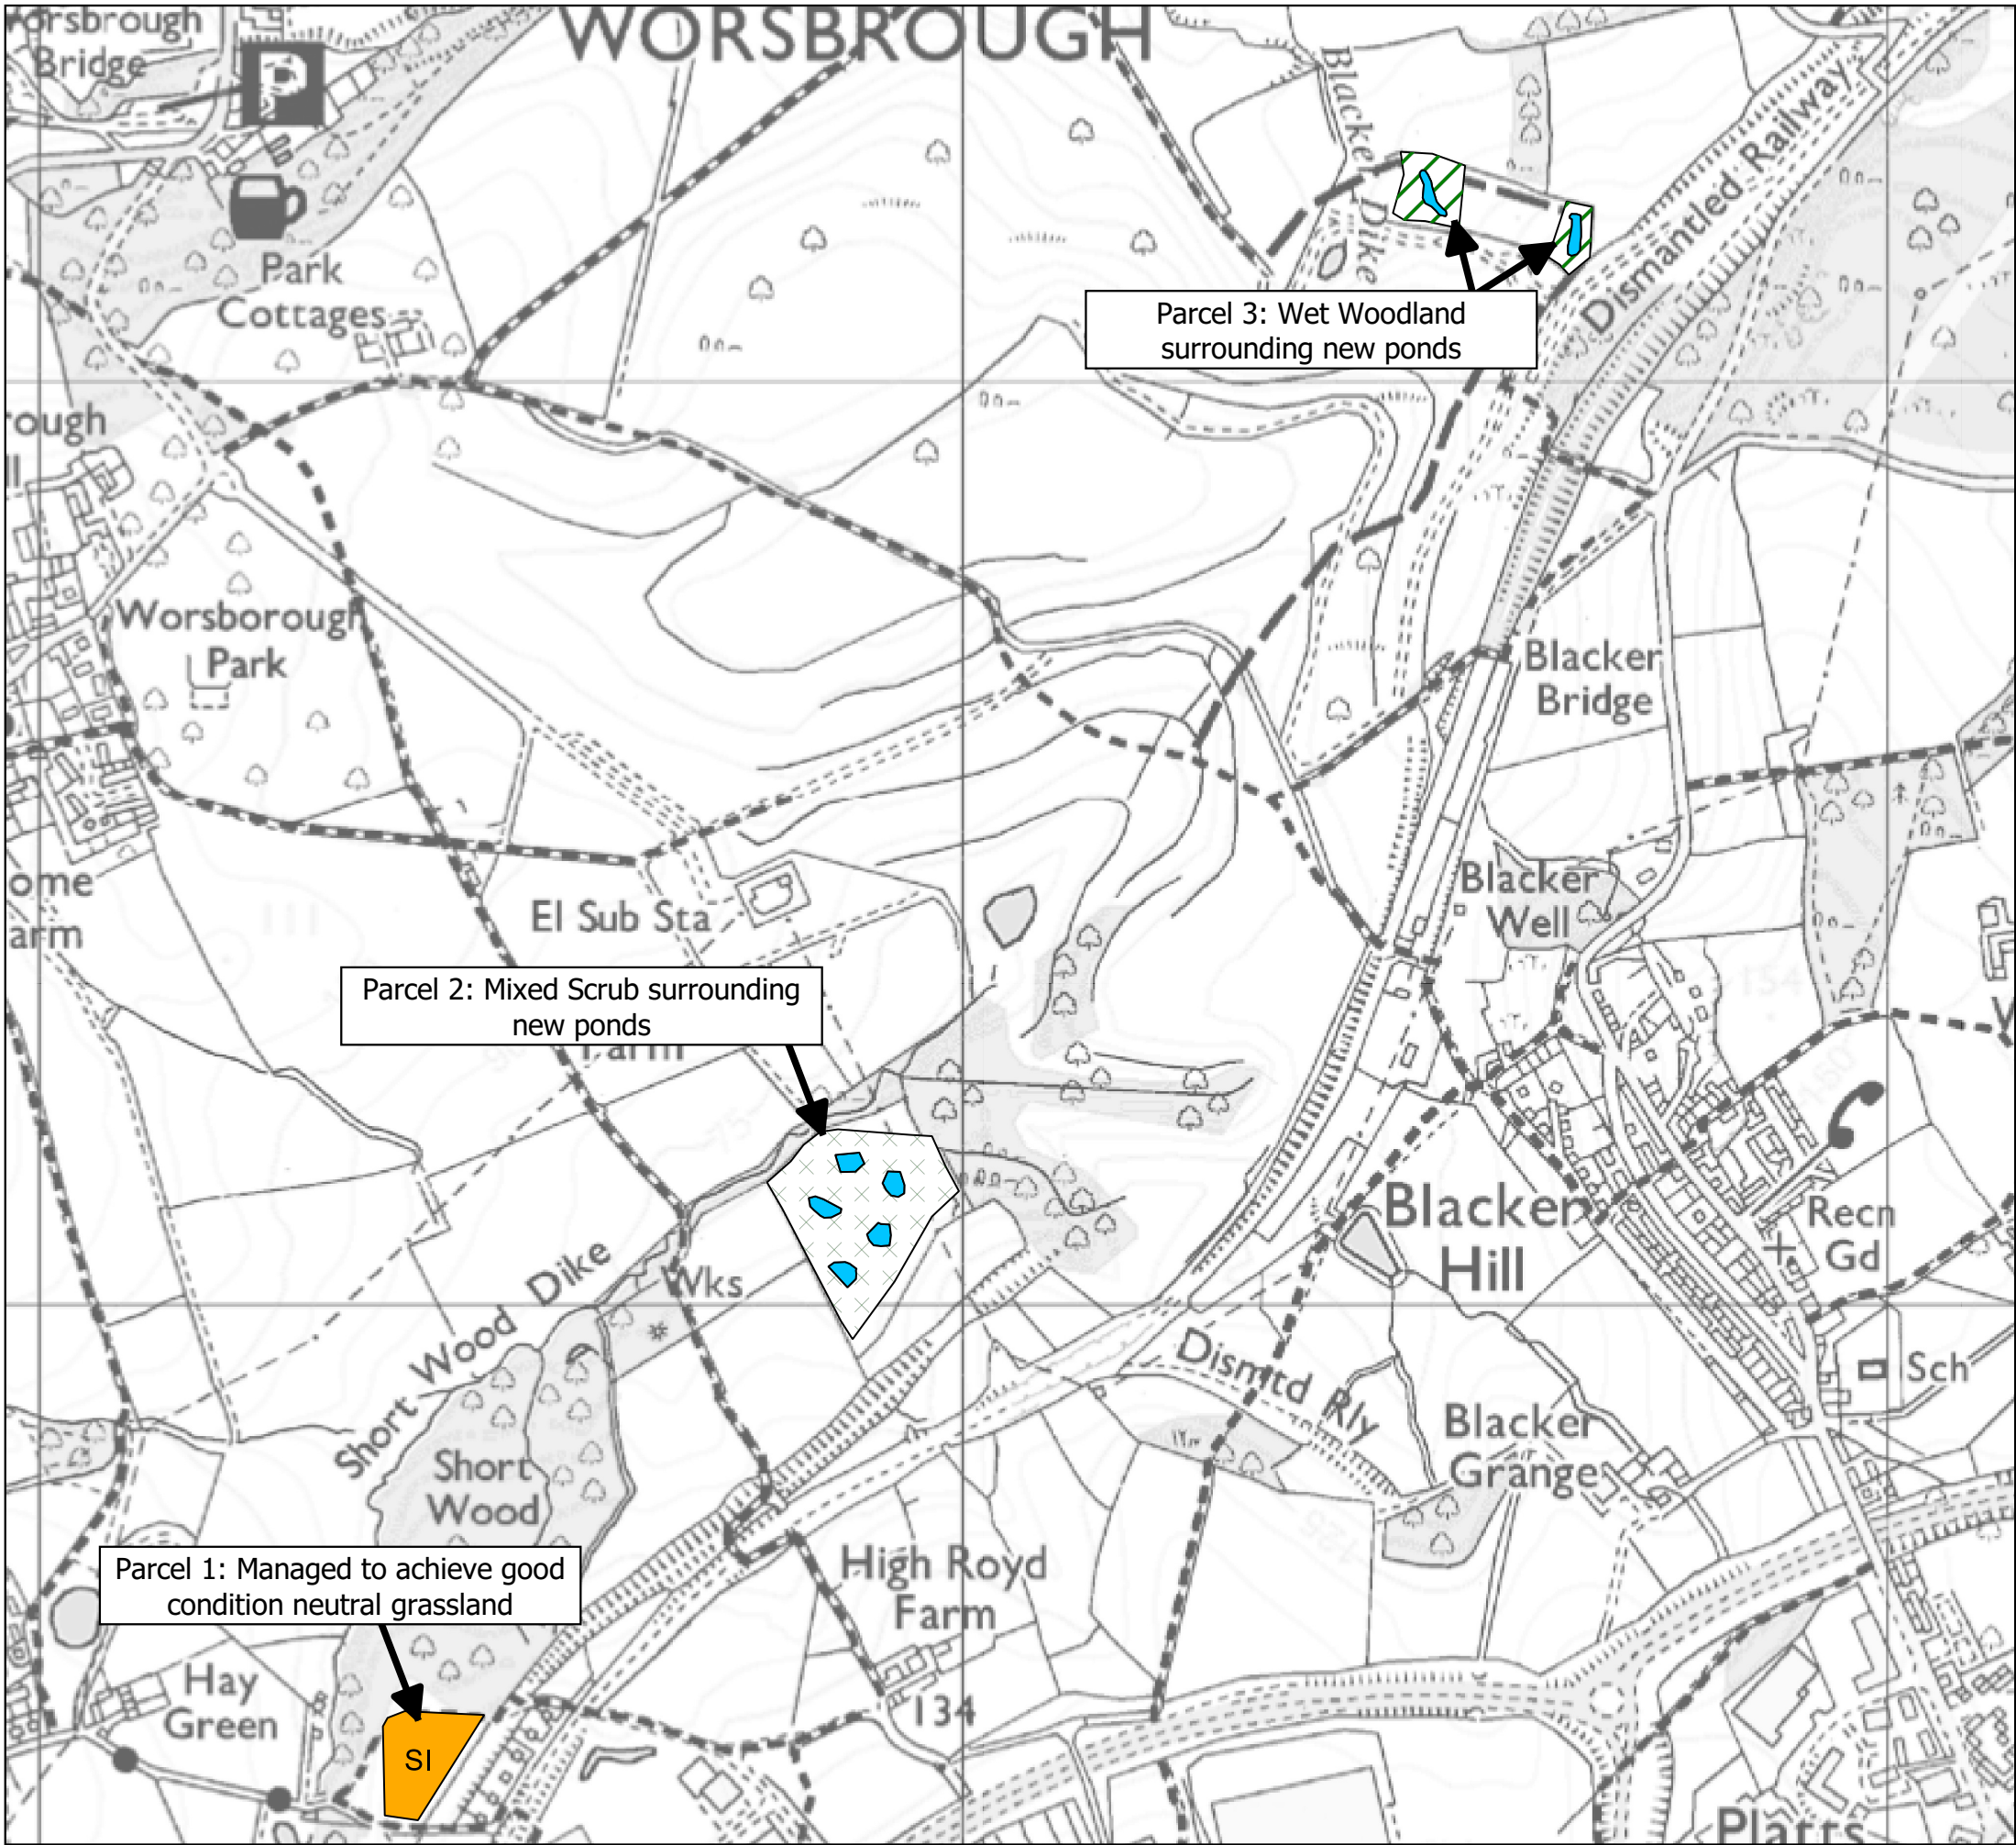

This drawing is the property of FPCR Environment and Design Ltd and is issued on the condition it is not reproduced, retained or disclosed to any unauthorised person, either wholly or in part without written consent of FPCR Environment and Design Ltd.

Ordnance Survey material - Crown Copyright. All rights reserved.
Licence Number: 100019980

Key

- Broadleaved woodland - wet woodland
- Neutral grassland - semi-improved
- Mixed scrub
- Standing water



client
Harworth Group

project
**Dearne Valley Parkway, Rockingham,
Barnsley - Phases 2 and 3**

drawing title
Offsite Habitat Creation

scale @ A3
1:7500

drawn
JDH

issue
6/5/2020

rev

Figure 5