


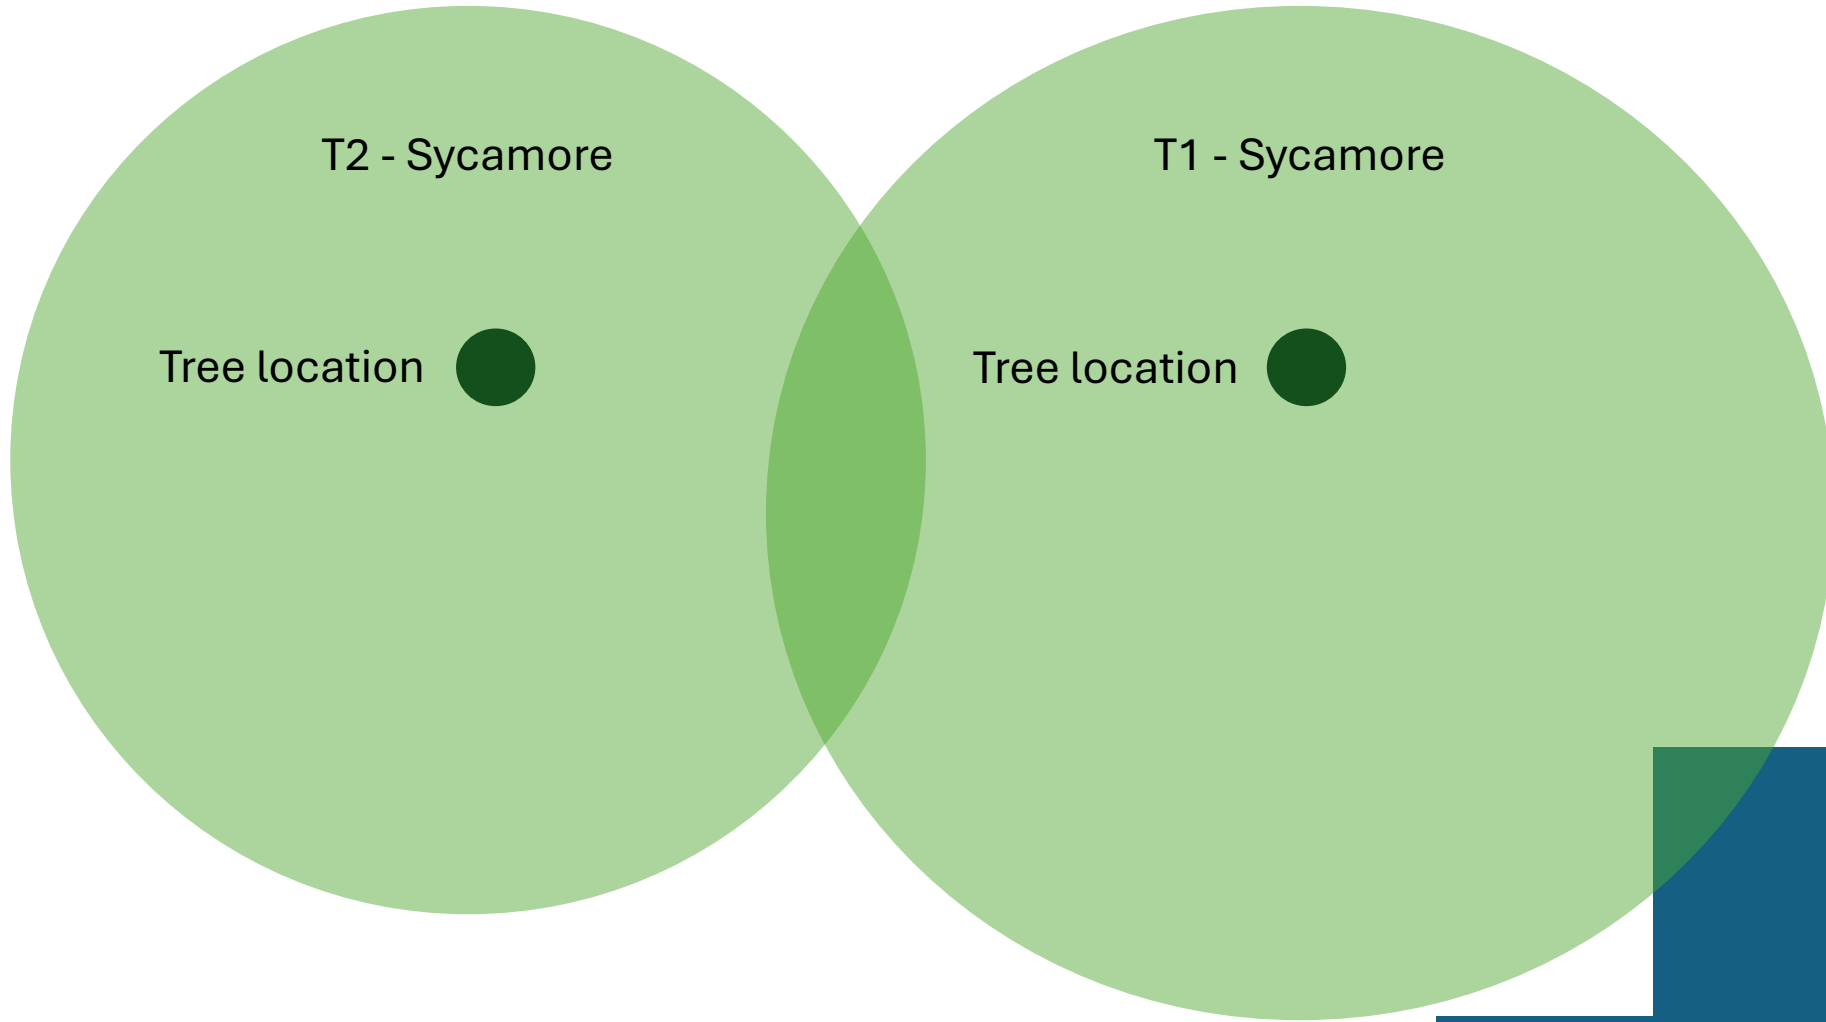

38 Ingbirchworth
Road, Thurlstone,
S36 9QN

T1



T1 – Overhanging House



T1 – Overhanging House




T2



T1 & T2 Combined



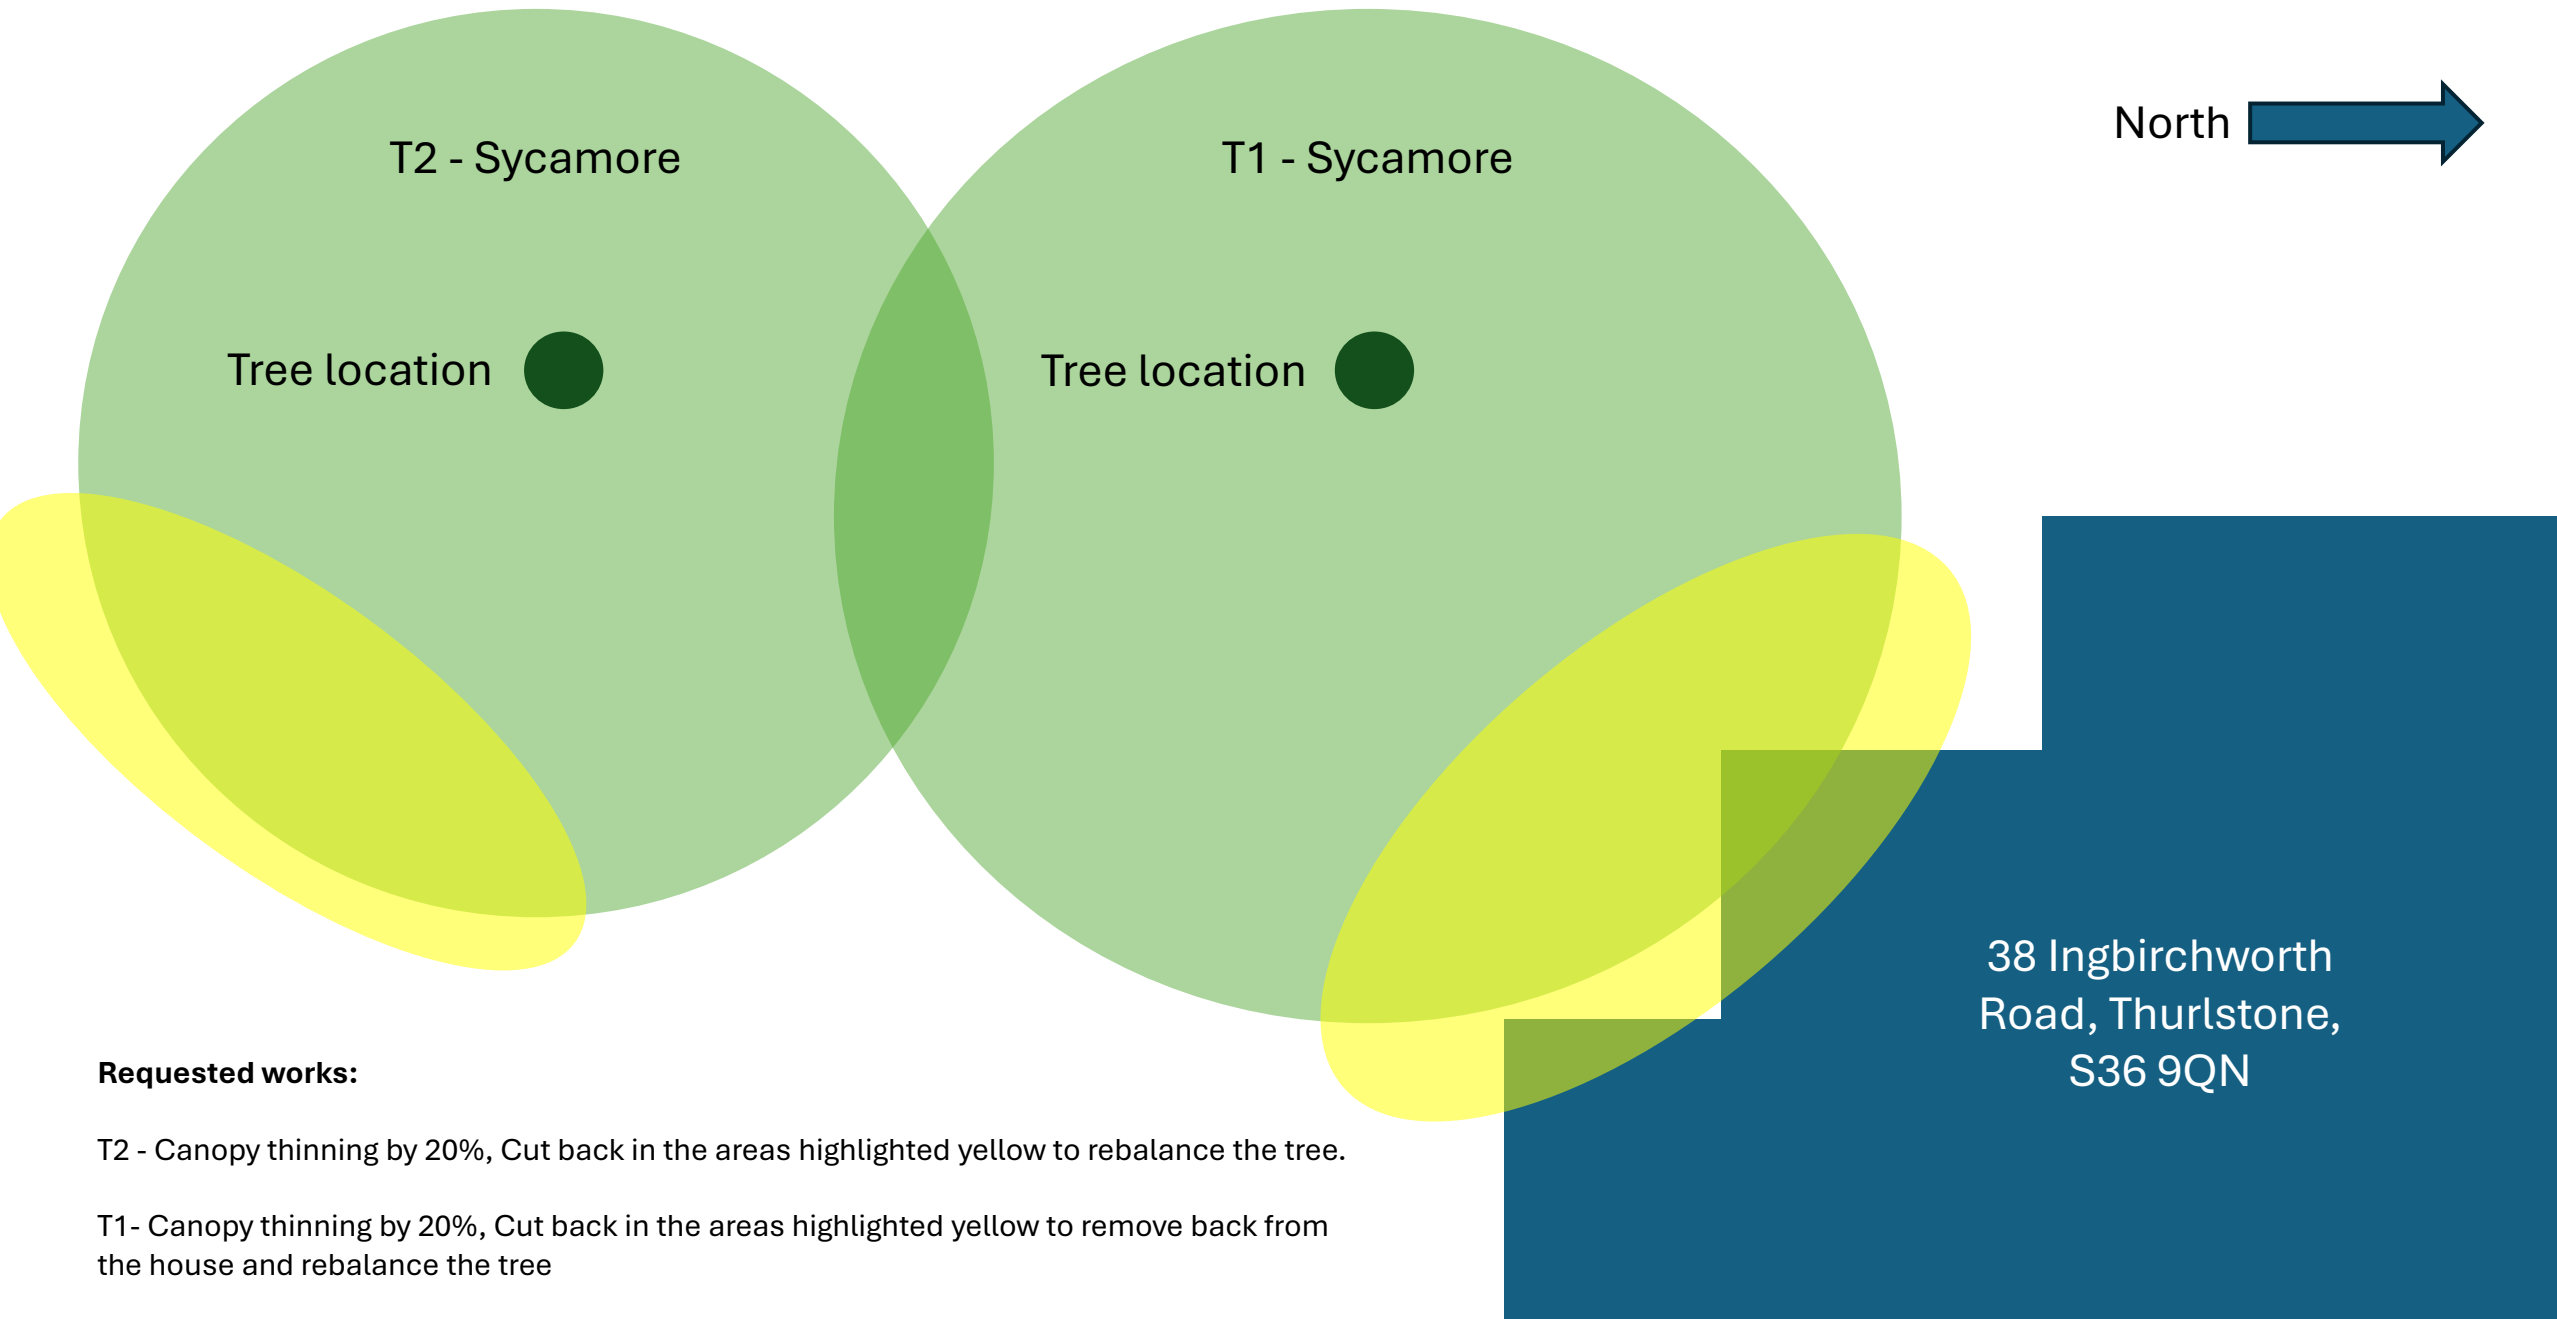

Requested works:

T2 - Canopy thinning by 20%, Cut back in the areas highlighted yellow to rebalance the tree.

T1- Canopy thinning by 20%, Cut back in the areas highlighted yellow to remove back from the house and rebalance the tree

Location: <https://what3words.com/gashes.squabbles.cleansed>