
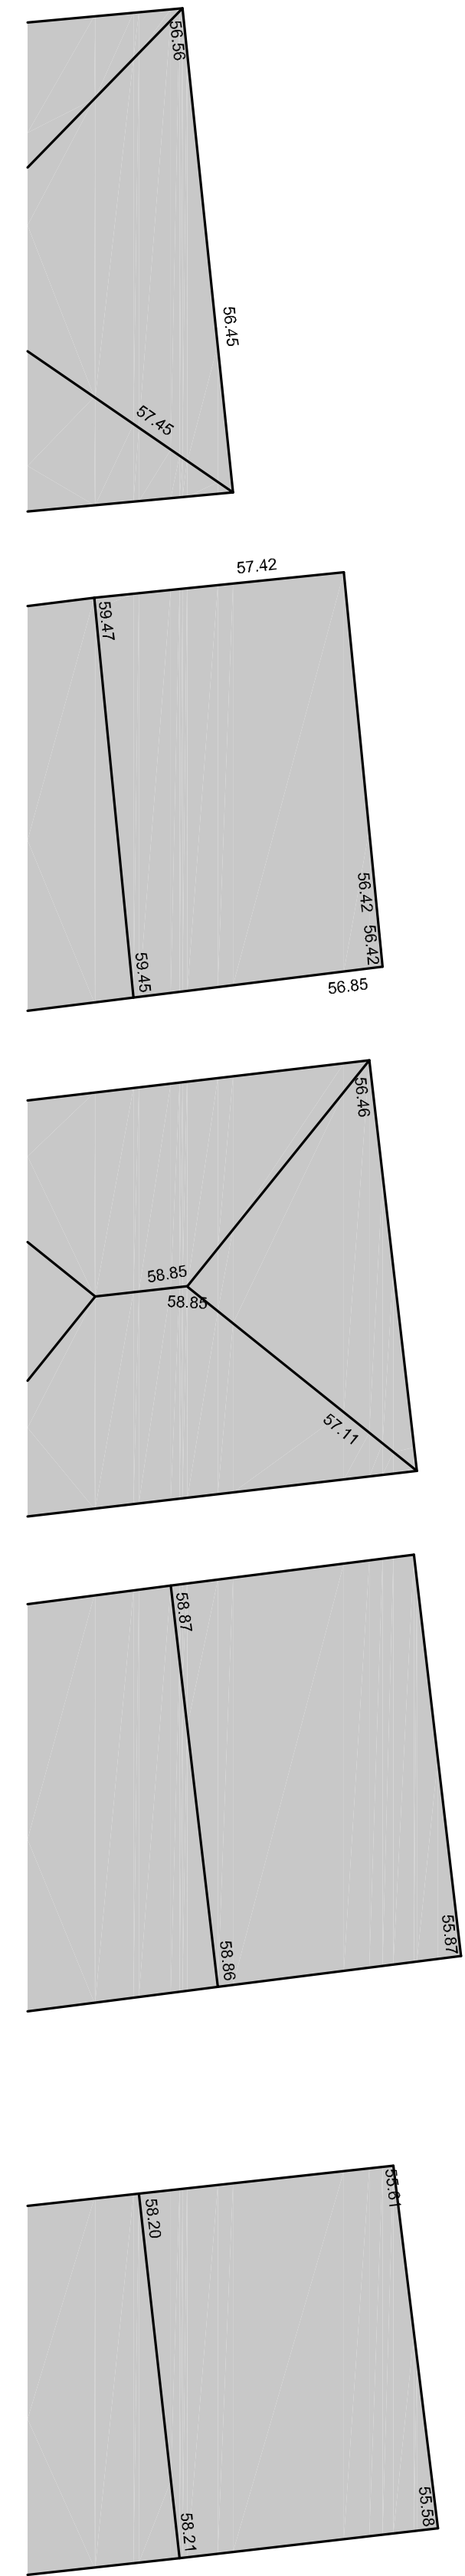
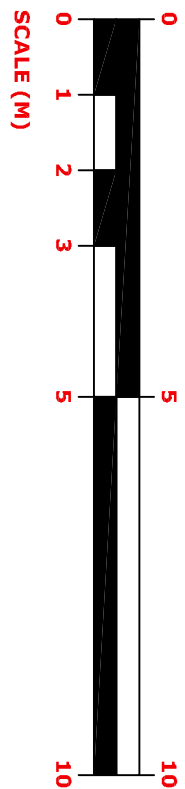


KINGSWAY

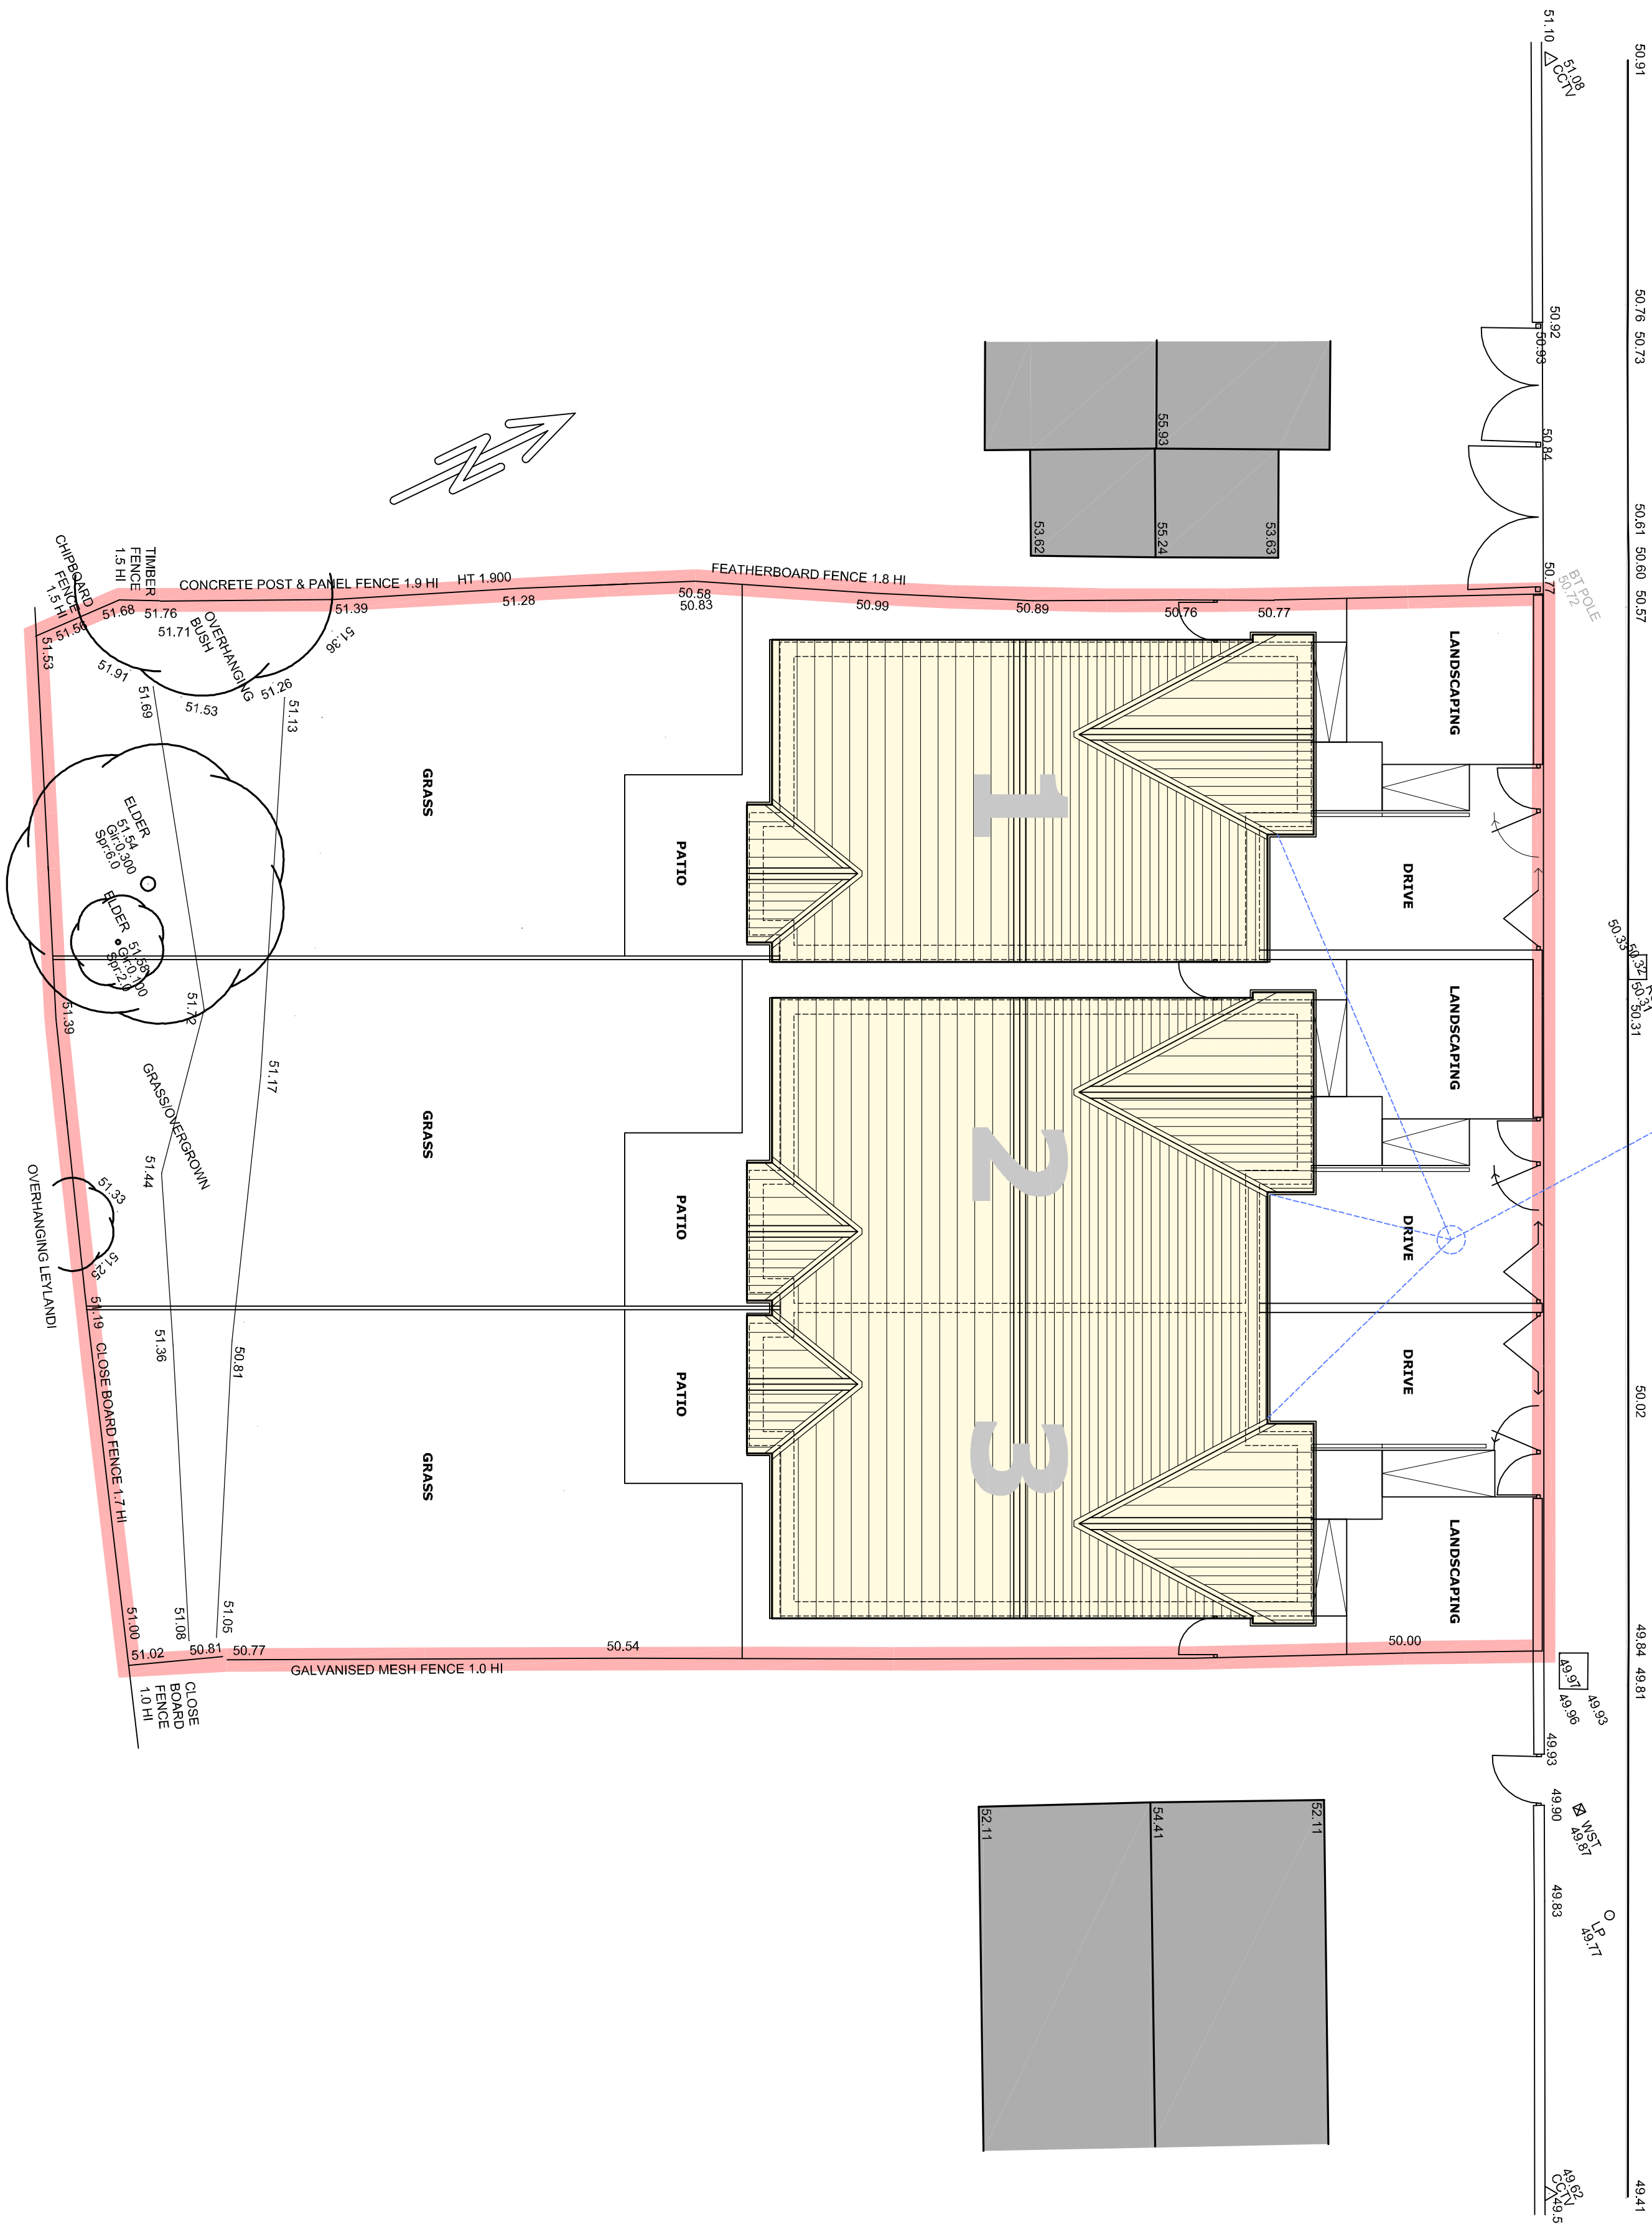

P2		ISSUED FOR FULL PLANNING APPLICATION		29th JULY 2012	
P1		PRELIMINARY ISSUE		JULY 2012	
rev		description		date	
Studio One, Mearns Court, 301 Eccleall Road, S11 8NX tel: 0114 266 9903 mail: studio@wireframestudio.co.uk					
project title		project no		scale	
SEVEN HILLS ESTATES LTD		1396		1:100	
KINGSWAY, MAPPLEWELL, BARNSLEY				@A1	
RESIDENTIAL DEVELOPMENT					
drawing title		drawing no		date	
PROPOSED BLOCK PLAN		01		29th JULY 2012	
				JST	

wireframe studio Ltd