


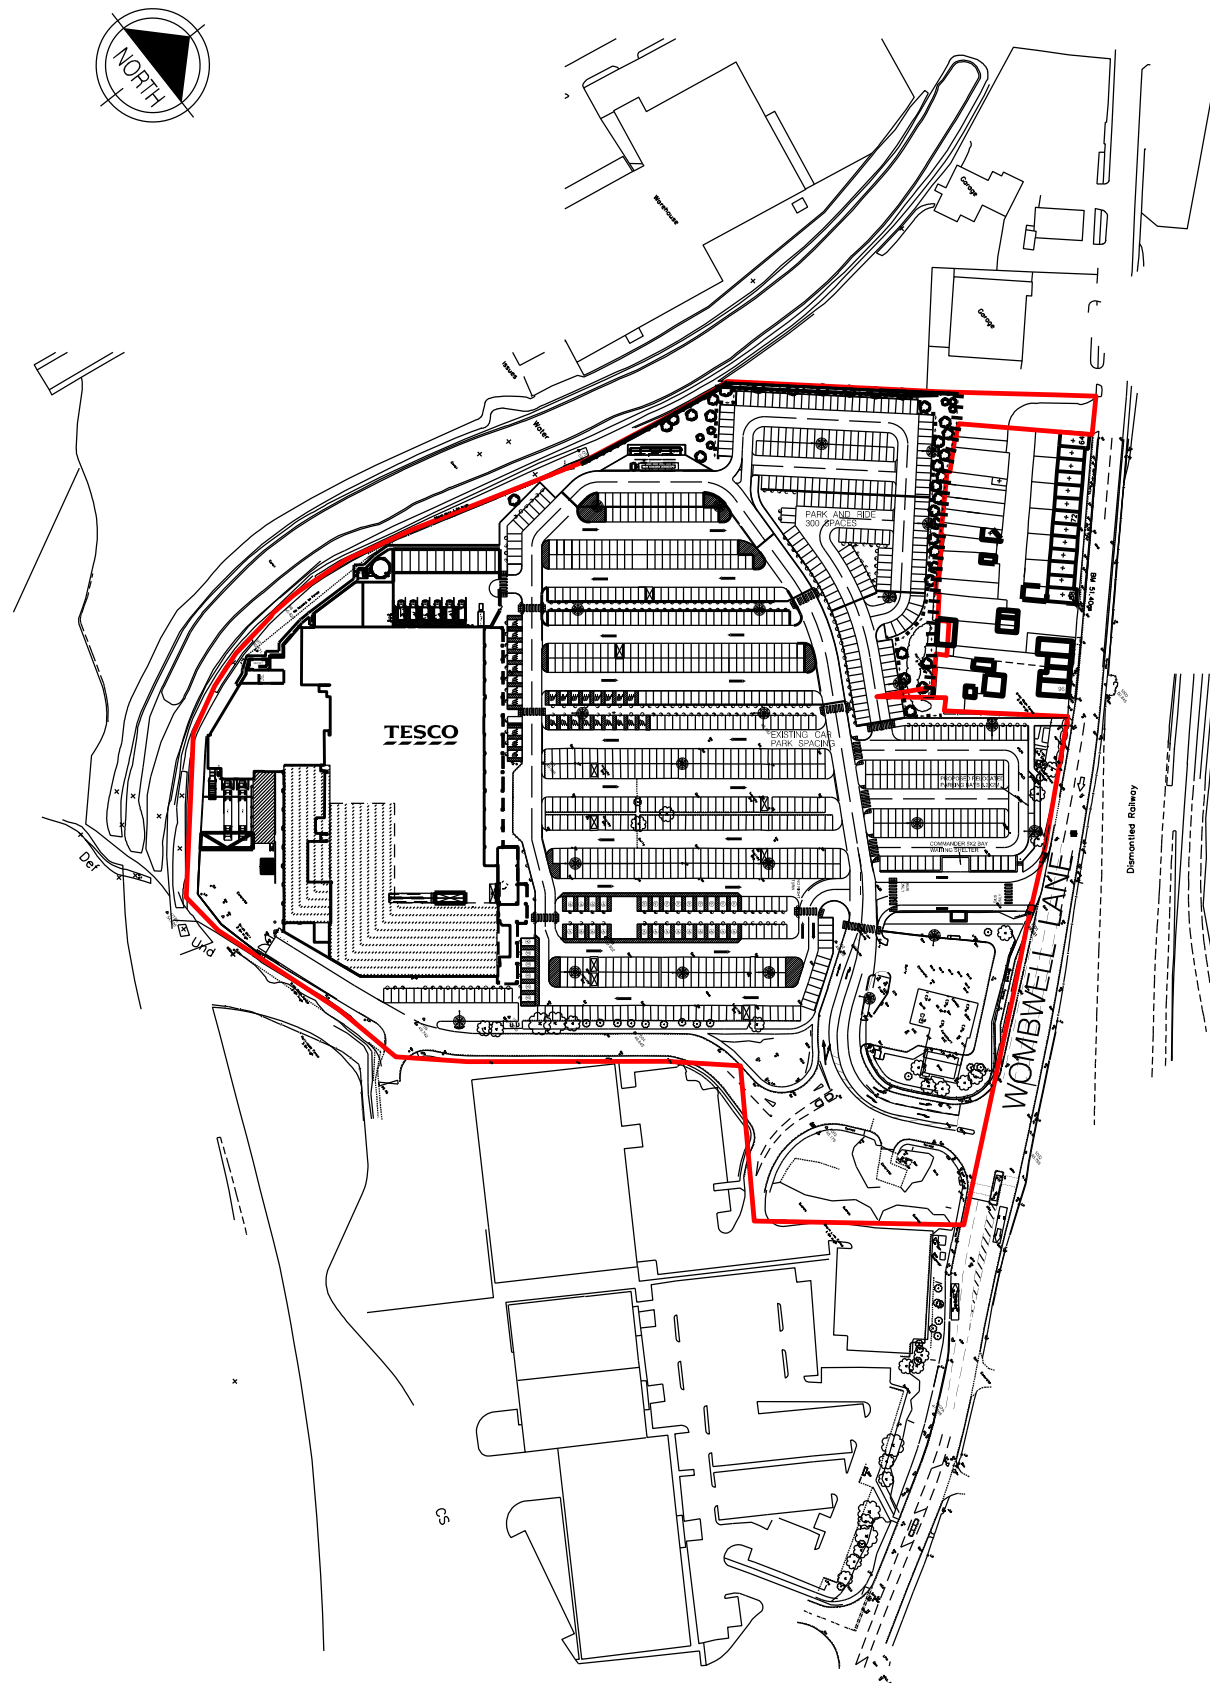

Do not scale this drawing.
Architects are to be notified of any discrepancies.
Contractors must check all dimensions on site.
This drawing is subject to copyright laws and is for use on this project only.
This drawing is to be used solely for the information as titled only.
For other information refer to the latest revision of any cross referenced drawings.
To be read in conjunction with relevant design standards/protocols

#	Rev	Date	First Issue	Description	Amendments	Dm	Ckd
---	-----	------	-------------	-------------	------------	----	-----

Status:

Client:

Tesco

Project name:

Tesco Barnsley

Project address:


Wombwell Lane
Barnsley

Drawing Title:

Site Location Plan

Job No:	Orig No:	Revision:
5409	P01	#

Date:	Scale:	Sheet size:
APRIL '14	1:1250	A3

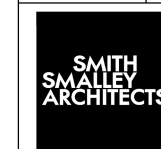

Craven Lodge
37 Victoria Avenue
Harrogate
North Yorkshire
HG1 5PX

Tel: +44(0) 1423 531 100
Fax: +44(0) 1423 531 449
Web: www.smithsmalley.co.uk
Email: admin@smithsmalley.co.uk